PLAT OF SURVEY


"Proposed grading plan"

LOT 53, HARVEST POINTE, being a part of Lot 4 of Certified Survey Map No. 2083, and a part of the Northeast ¼, Northwest ¼, Southeast ¼ and the Southwest ¼ of the Southwest ¼ of Section 30, Town 3 North, Range 17 East, City of Elkhorn, Walworth County, Wisconsin.

Surveyed for: Bielinski Brothers Builders

Suggested yard grade per grading plan: 1012.3

RECEIVED
MAY 24 2002

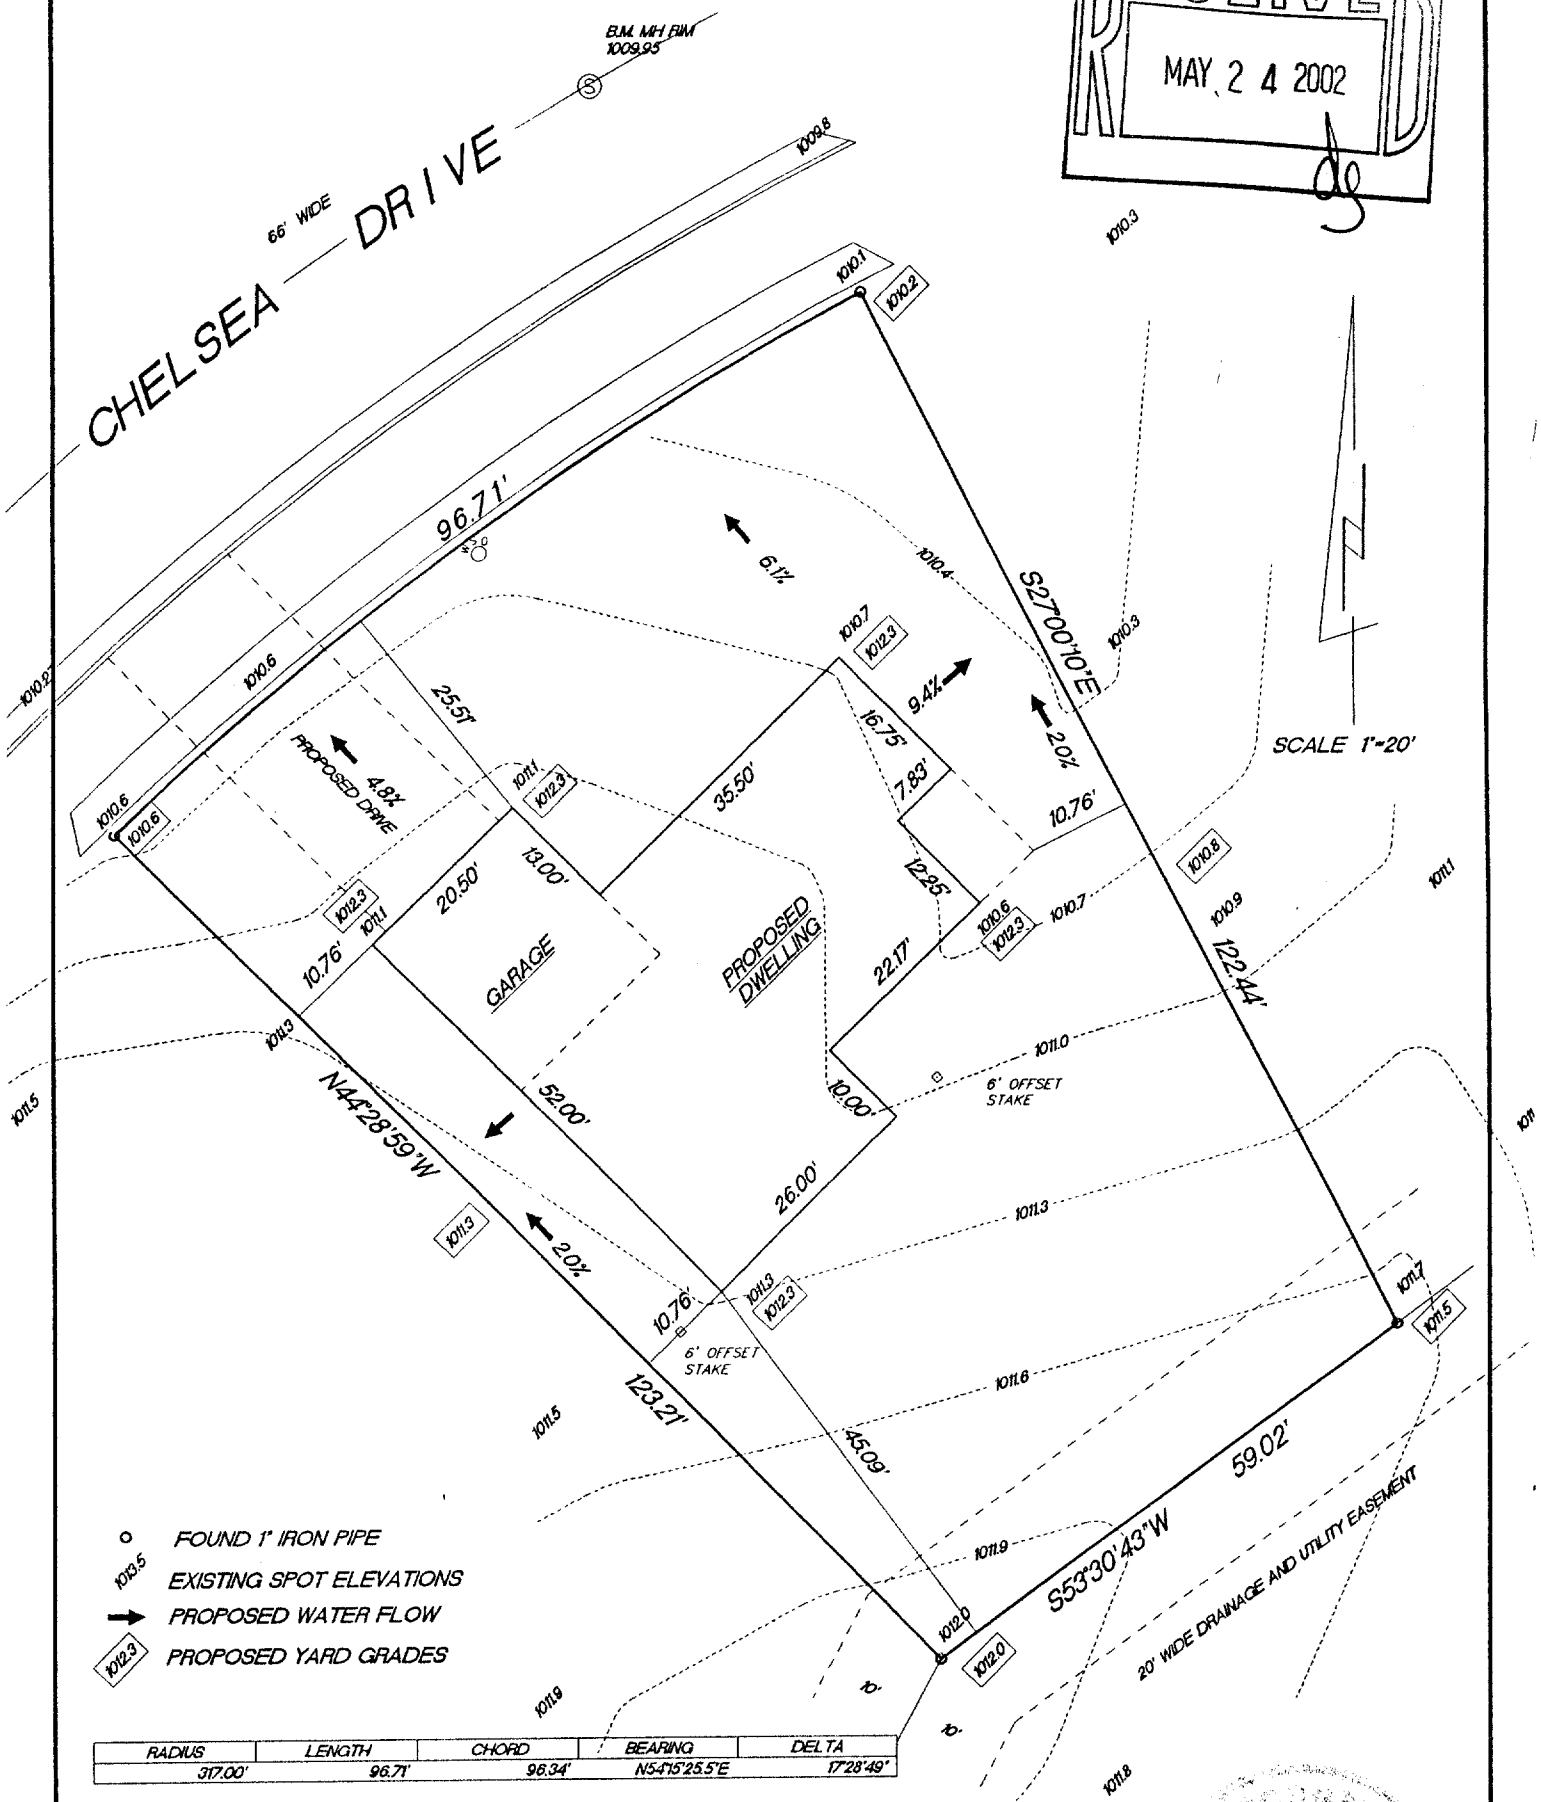

RADIUS	LENGTH	CHORD	BEARING	DELTA
317.00'	96.71'	96.34'	N54°15'25.5"E	17°28'49"

- FOUND 1" IRON PIPE
- 1013.5 EXISTING SPOT ELEVATIONS
- PROPOSED WATER FLOW
- 1012.3 PROPOSED YARD GRADES

"I hereby certify that I have surveyed the above described property and that the above map is a true representation thereof and shows the size and location of the property, its exterior boundaries, the location of all visible structures and dimension of all principal buildings thereon, boundary fences, apparent easements, roadways and encroachments if any."

"This survey is made for the use of the present owners of the property, and also those who purchase, mortgage or guarantee the title thereto within one year from date hereof."

KETTLE MORAINE SURVEYING INC.
W356 S9050 Godfrey Lane
Eagle Wisconsin 53119
P.O. Box 357
(262) 594-3484
Terrance E. Pisarek R.L.S.

TERRANCE E. PISAREK S-1359 EAGLE, WISCONSIN

THIS IS NOT AN ORIGINAL SURVEY UNLESS THE SEAL IS RED.

5/9/02	TEP/DW	TEP	02055
DATE	FIELD WORK BY	DRAWN BY	JOB NUMBER

YHP-53 804-1463