
RECEIVED
SEP 23 2011
By


tax key no.: IA388200002

Scale
1" = 100'

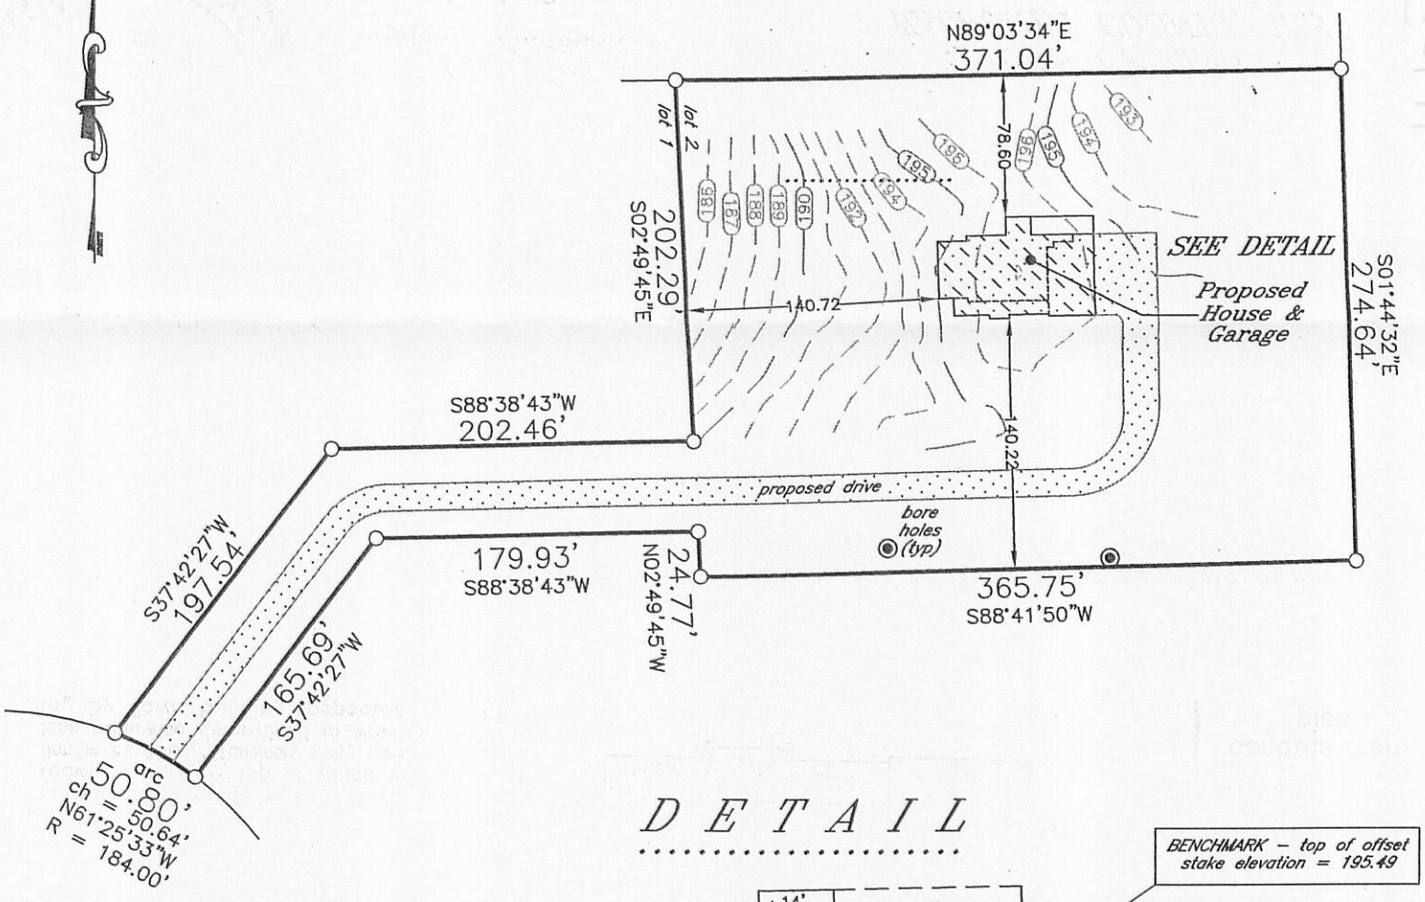

Meadow Court

DETAIL

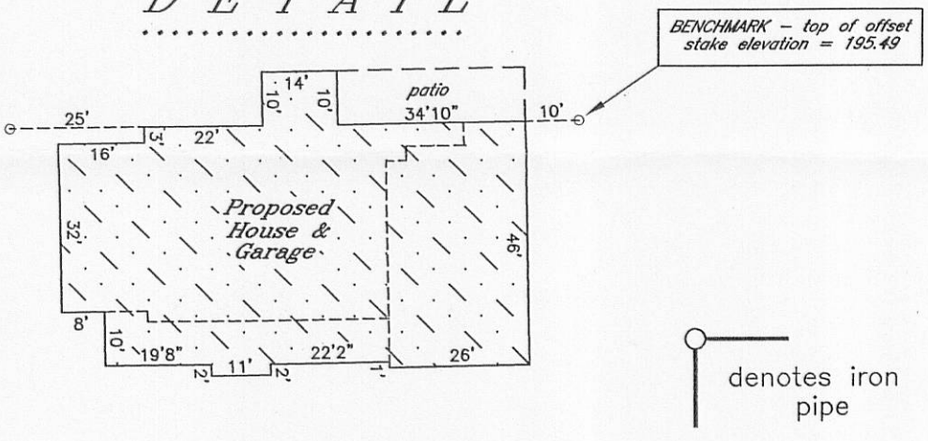

* outside finish grade = EL 198.00 (advisory only) – top of foundation = EL 198.67 (advisory only) unless otherwise determined in writing by Town Building Inspector

denotes iron pipe

Proposed building field staked true size. Contractor to verify all dimensions before building by same and adhere to drainage plan in effect for this subdivision. Refer to a current title report for easements or restrictions which may affect the use of this site that are not shown on the recorded certified survey map.

J.K.R. SURVEYING, INC.
8121 22ND AVENUE
KENOSHA, WI 53143

WISCONSIN
JEFFREY K. RAMPART
2141
KENOSHA, WI
LAND SURVEYOR

I hereby certify that this property was surveyed under my direction and this plat is a true representation thereof.

Reg. Land Surveyor
March 18, 2011
Revised 3/24/11
Revised 4/2/11
Revised 4/8/11

Plat of Survey of

LOT 2 OF

CERTIFIED SURVEY MAP NO: 3882

in NE1/4 Section 17-1-17

TOWN OF LINN
WALWORTH COUNTY, WIS.

–for–
Mike & Susan McEneany

IA 3882-2

117-3326