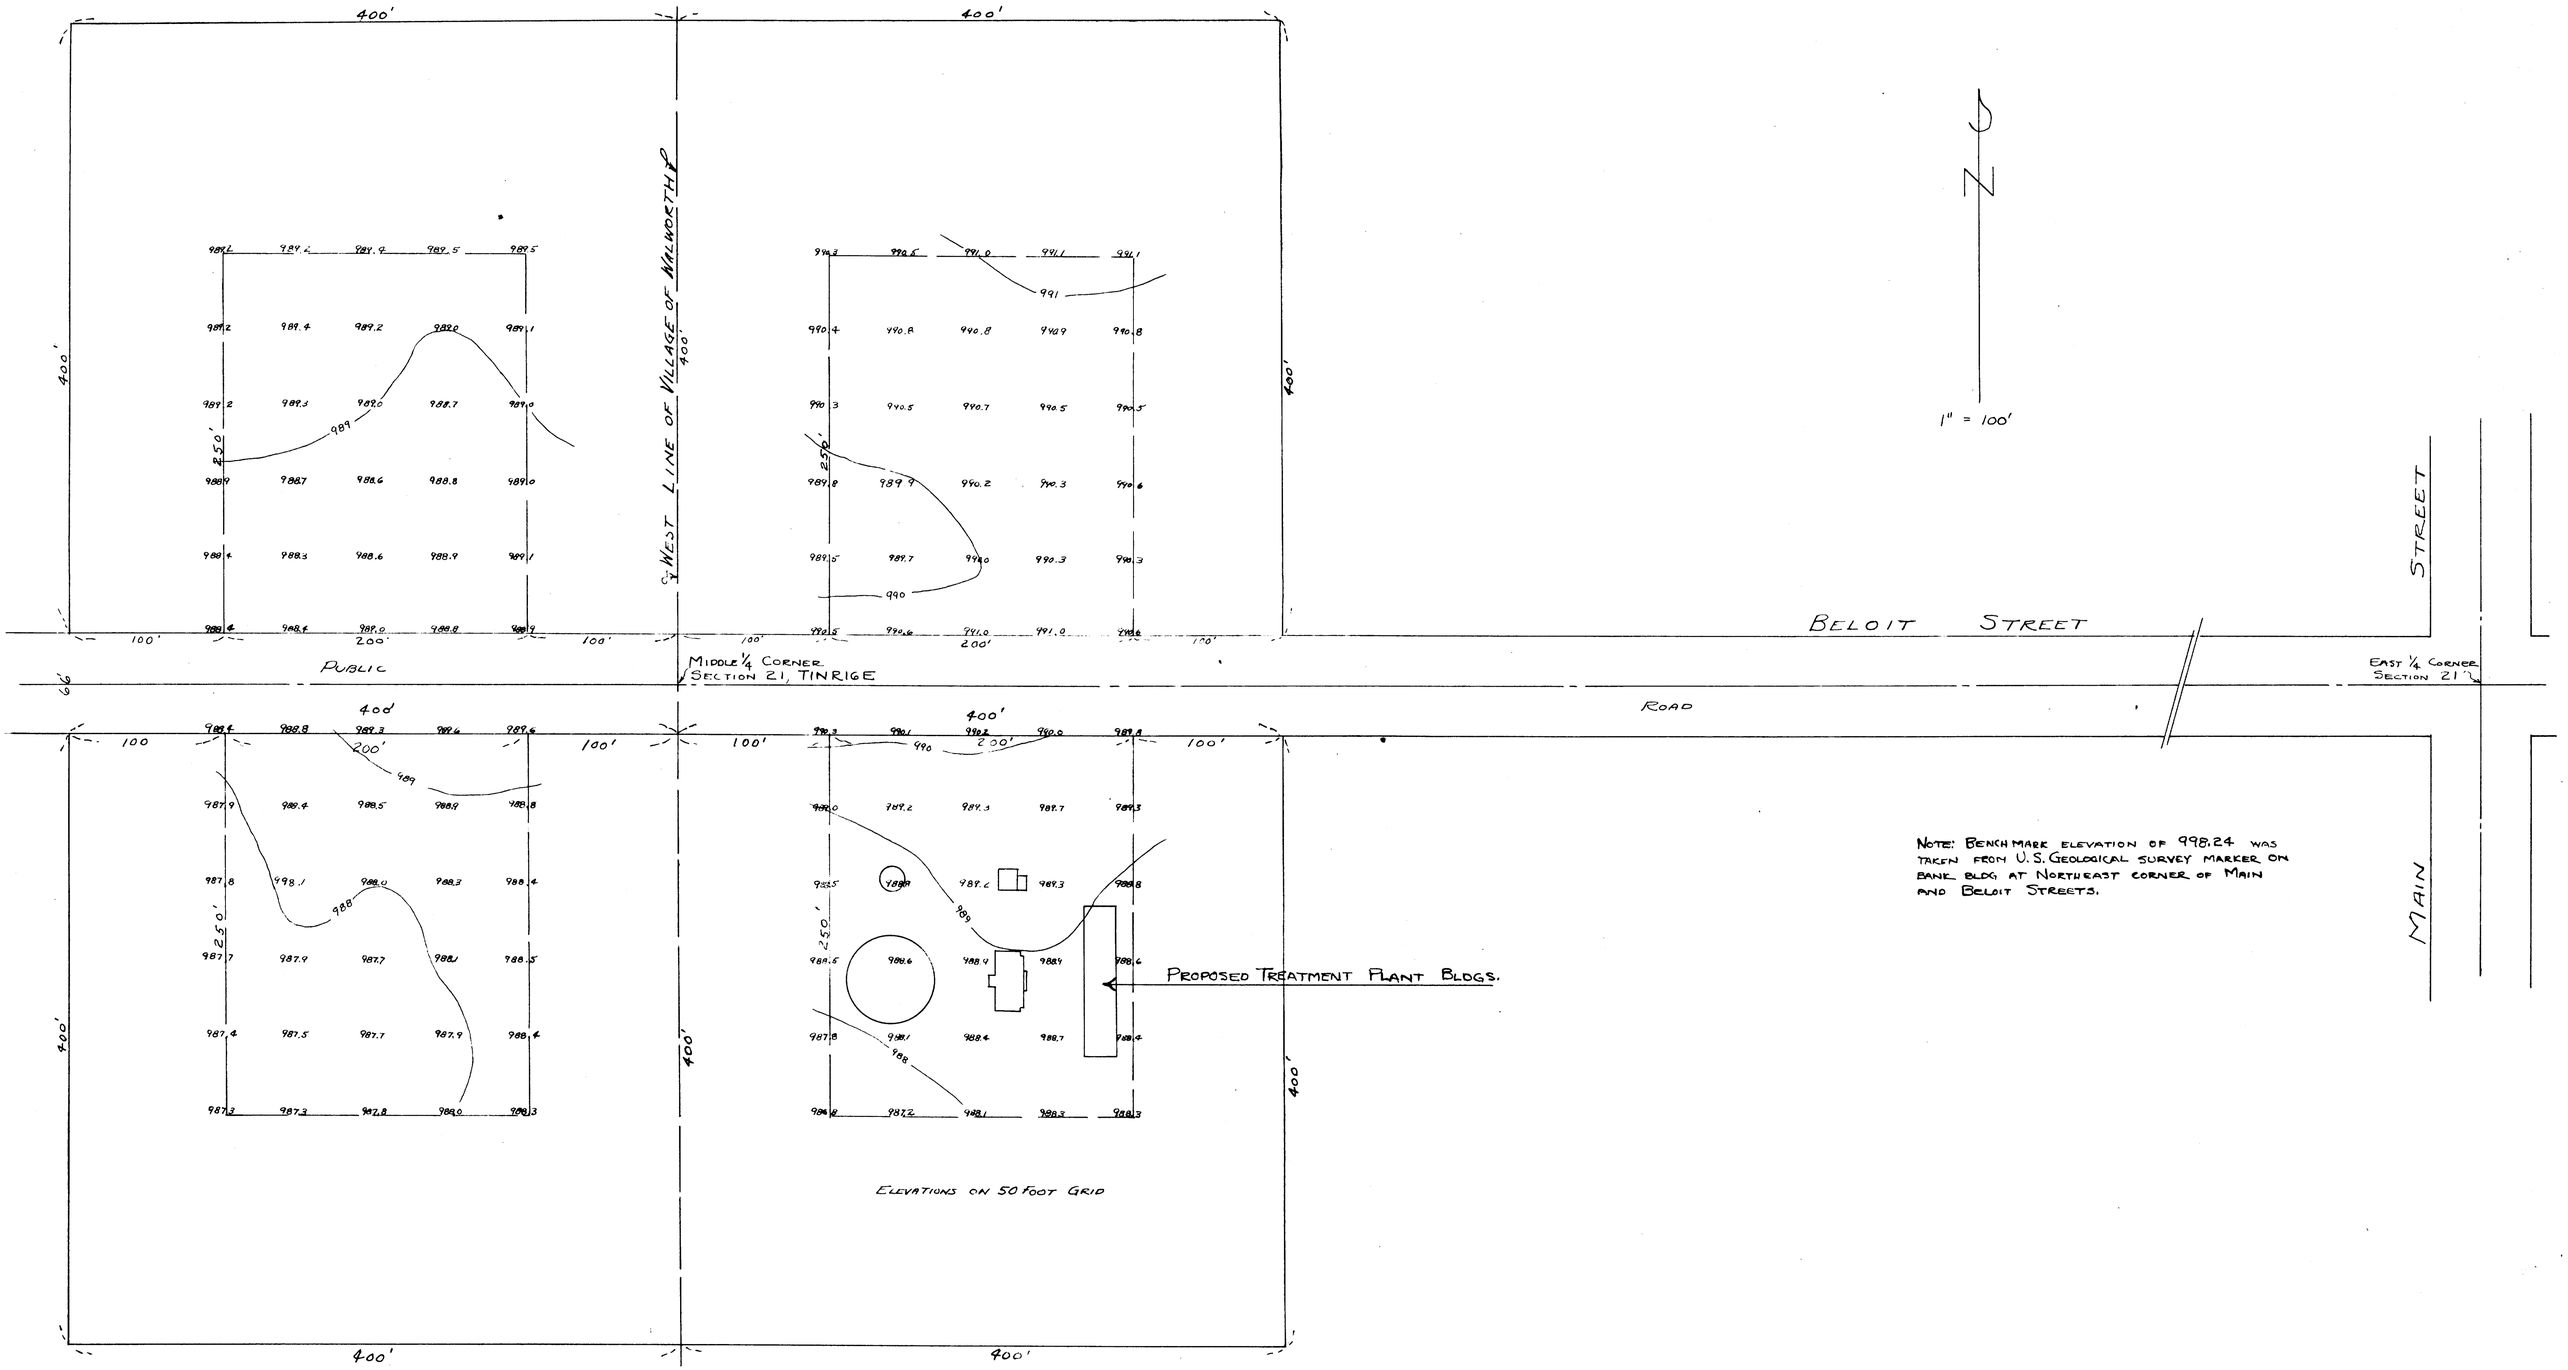

NOTE: BENCH MARK ELEVATION OF 998.24 WAS TAKEN FROM U.S. GEOLOGICAL SURVEY MARKER ON BANK BLDG AT NORTHEAST CORNER OF MAIN AND BELOIT STREETS.

Part of EW-21-10
Part of ~~EW~~P-5E
VWP-66
~~V~~ MISC

009-205

PLAT OF PROPOSED SEWAGE TREATMENT PLANT SITE, WALWORTH, WISCONSIN

DRAWN BY J.R. BIRCH	JENSEN & JOHNSON CIVIL ENGINEERS ELKHORN, WIS.	SCALE: 1" = 100'
CHECKED BY G. DUNHAM		DATE JAN. 1951
APPROVED BY		SHEET NO. 1 OF 1