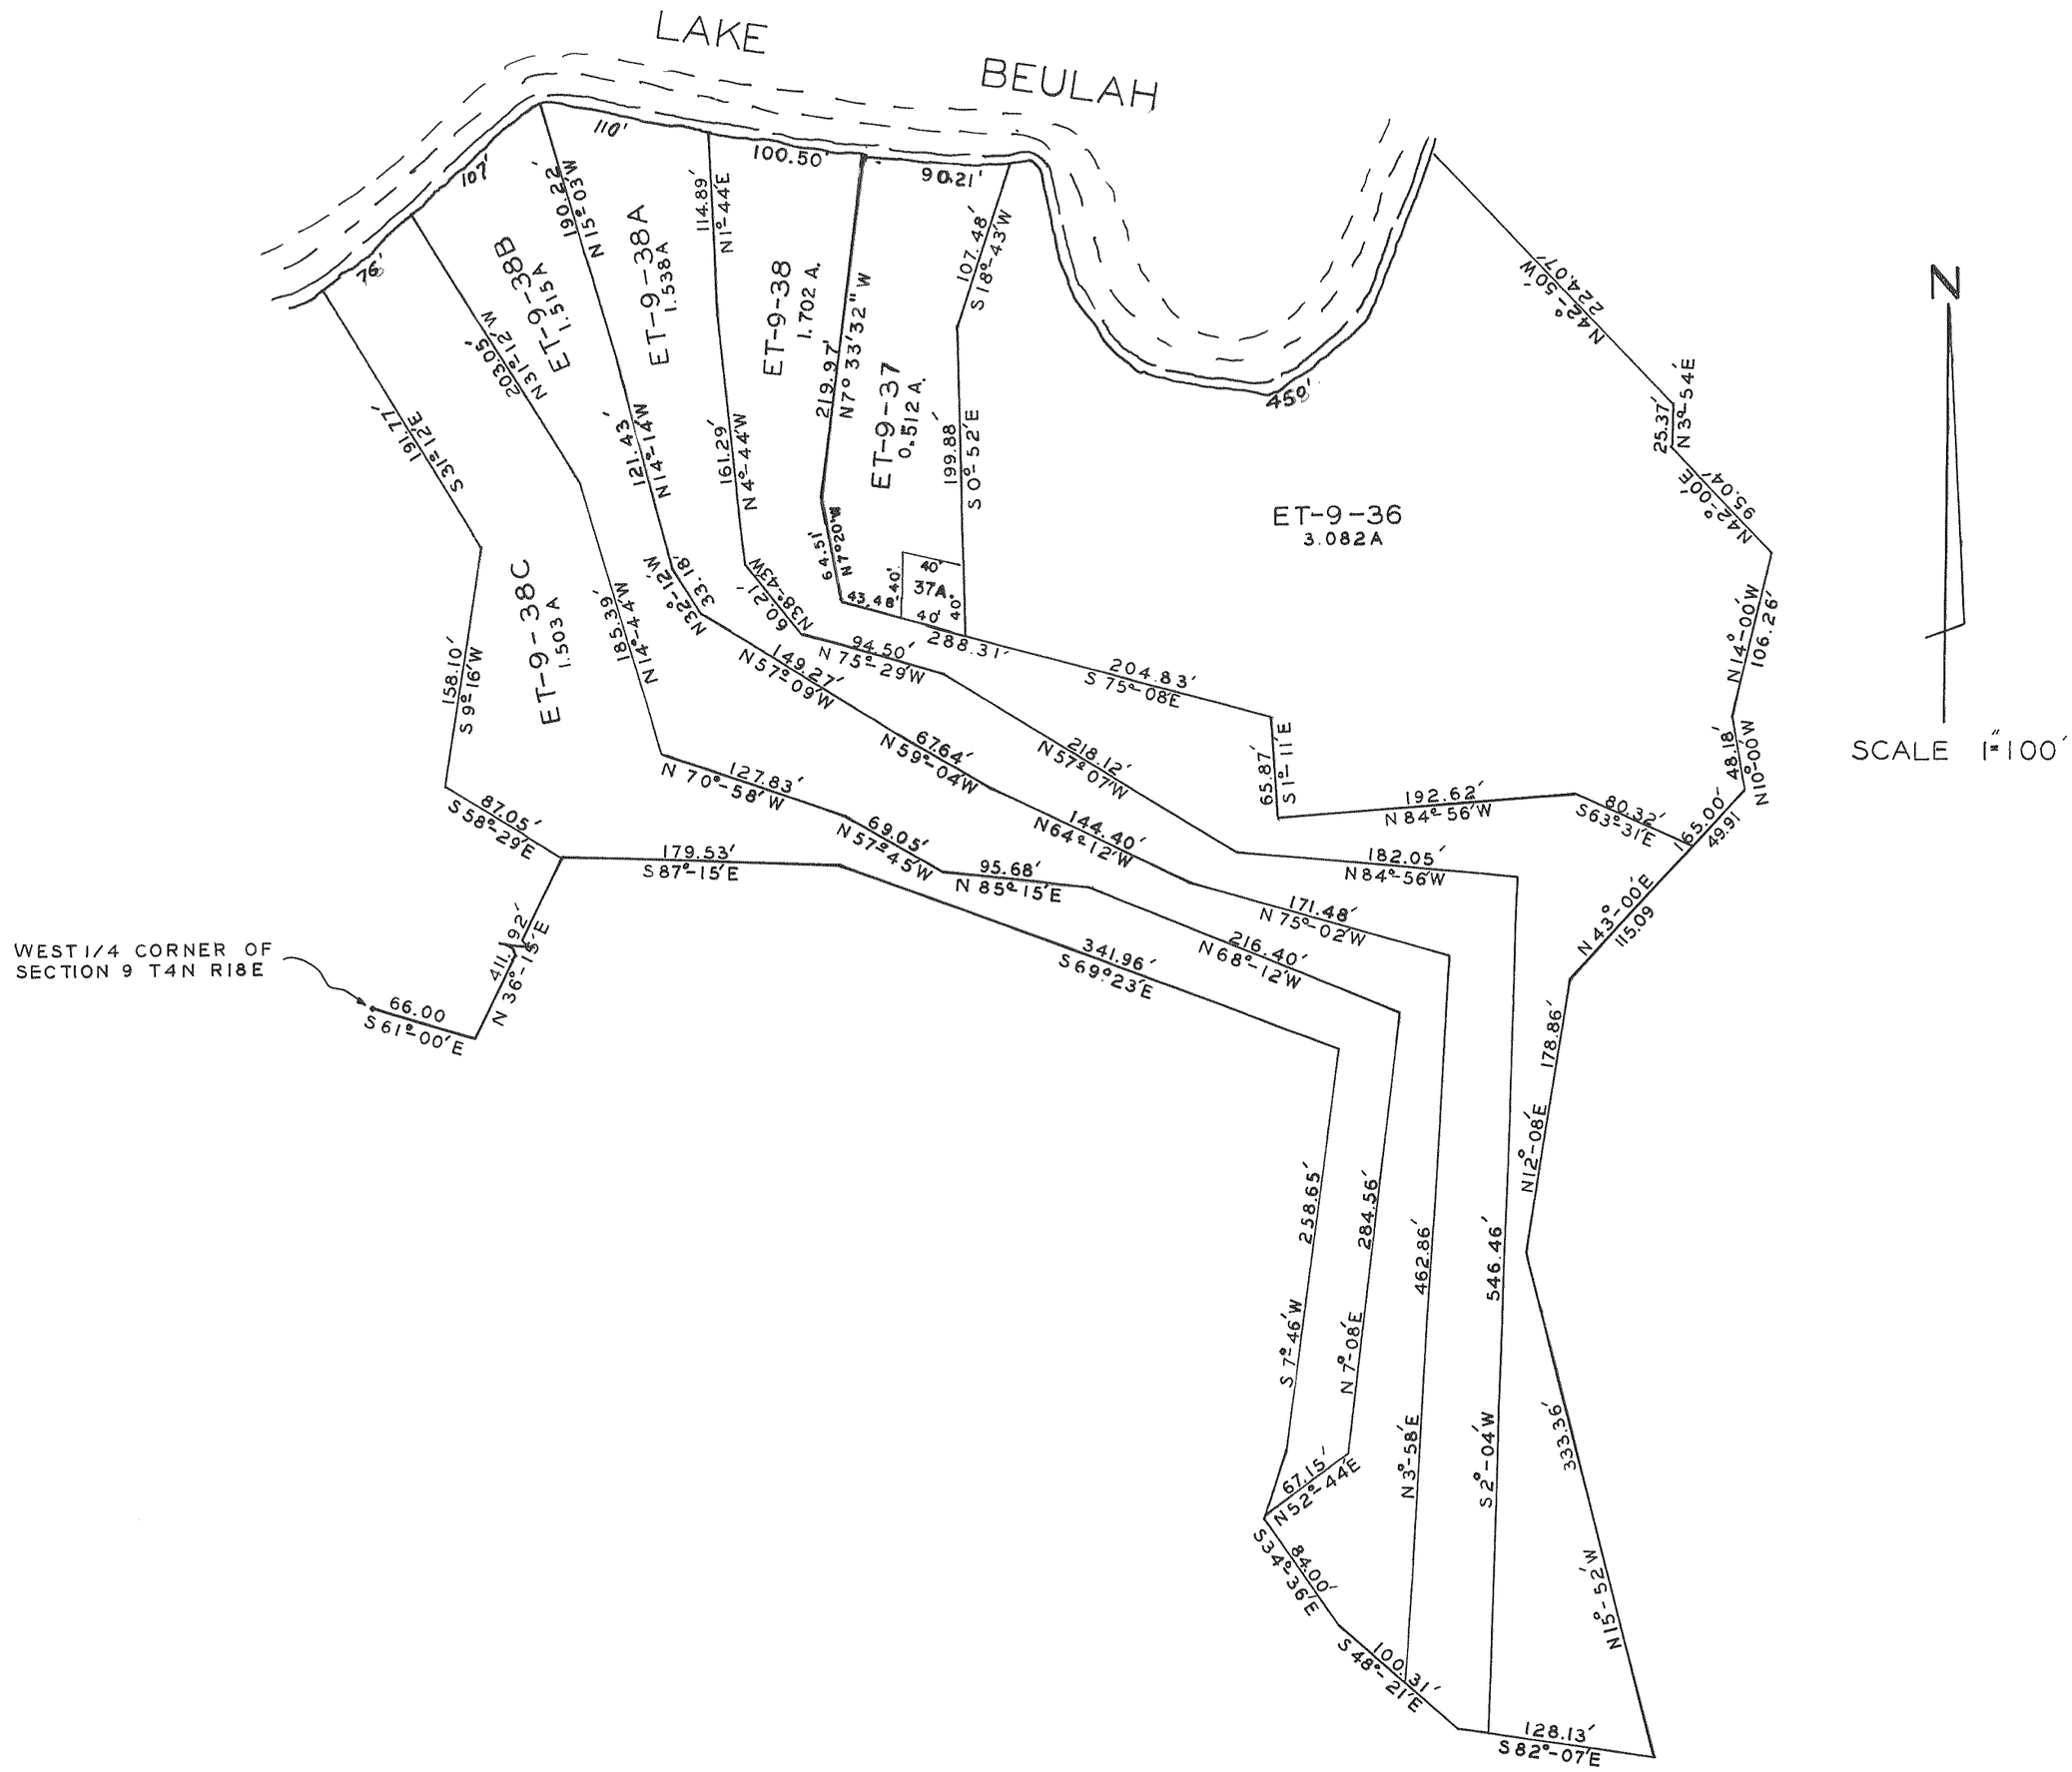SUPPLEMENTARY SHEET B
SECTION 9-4-18