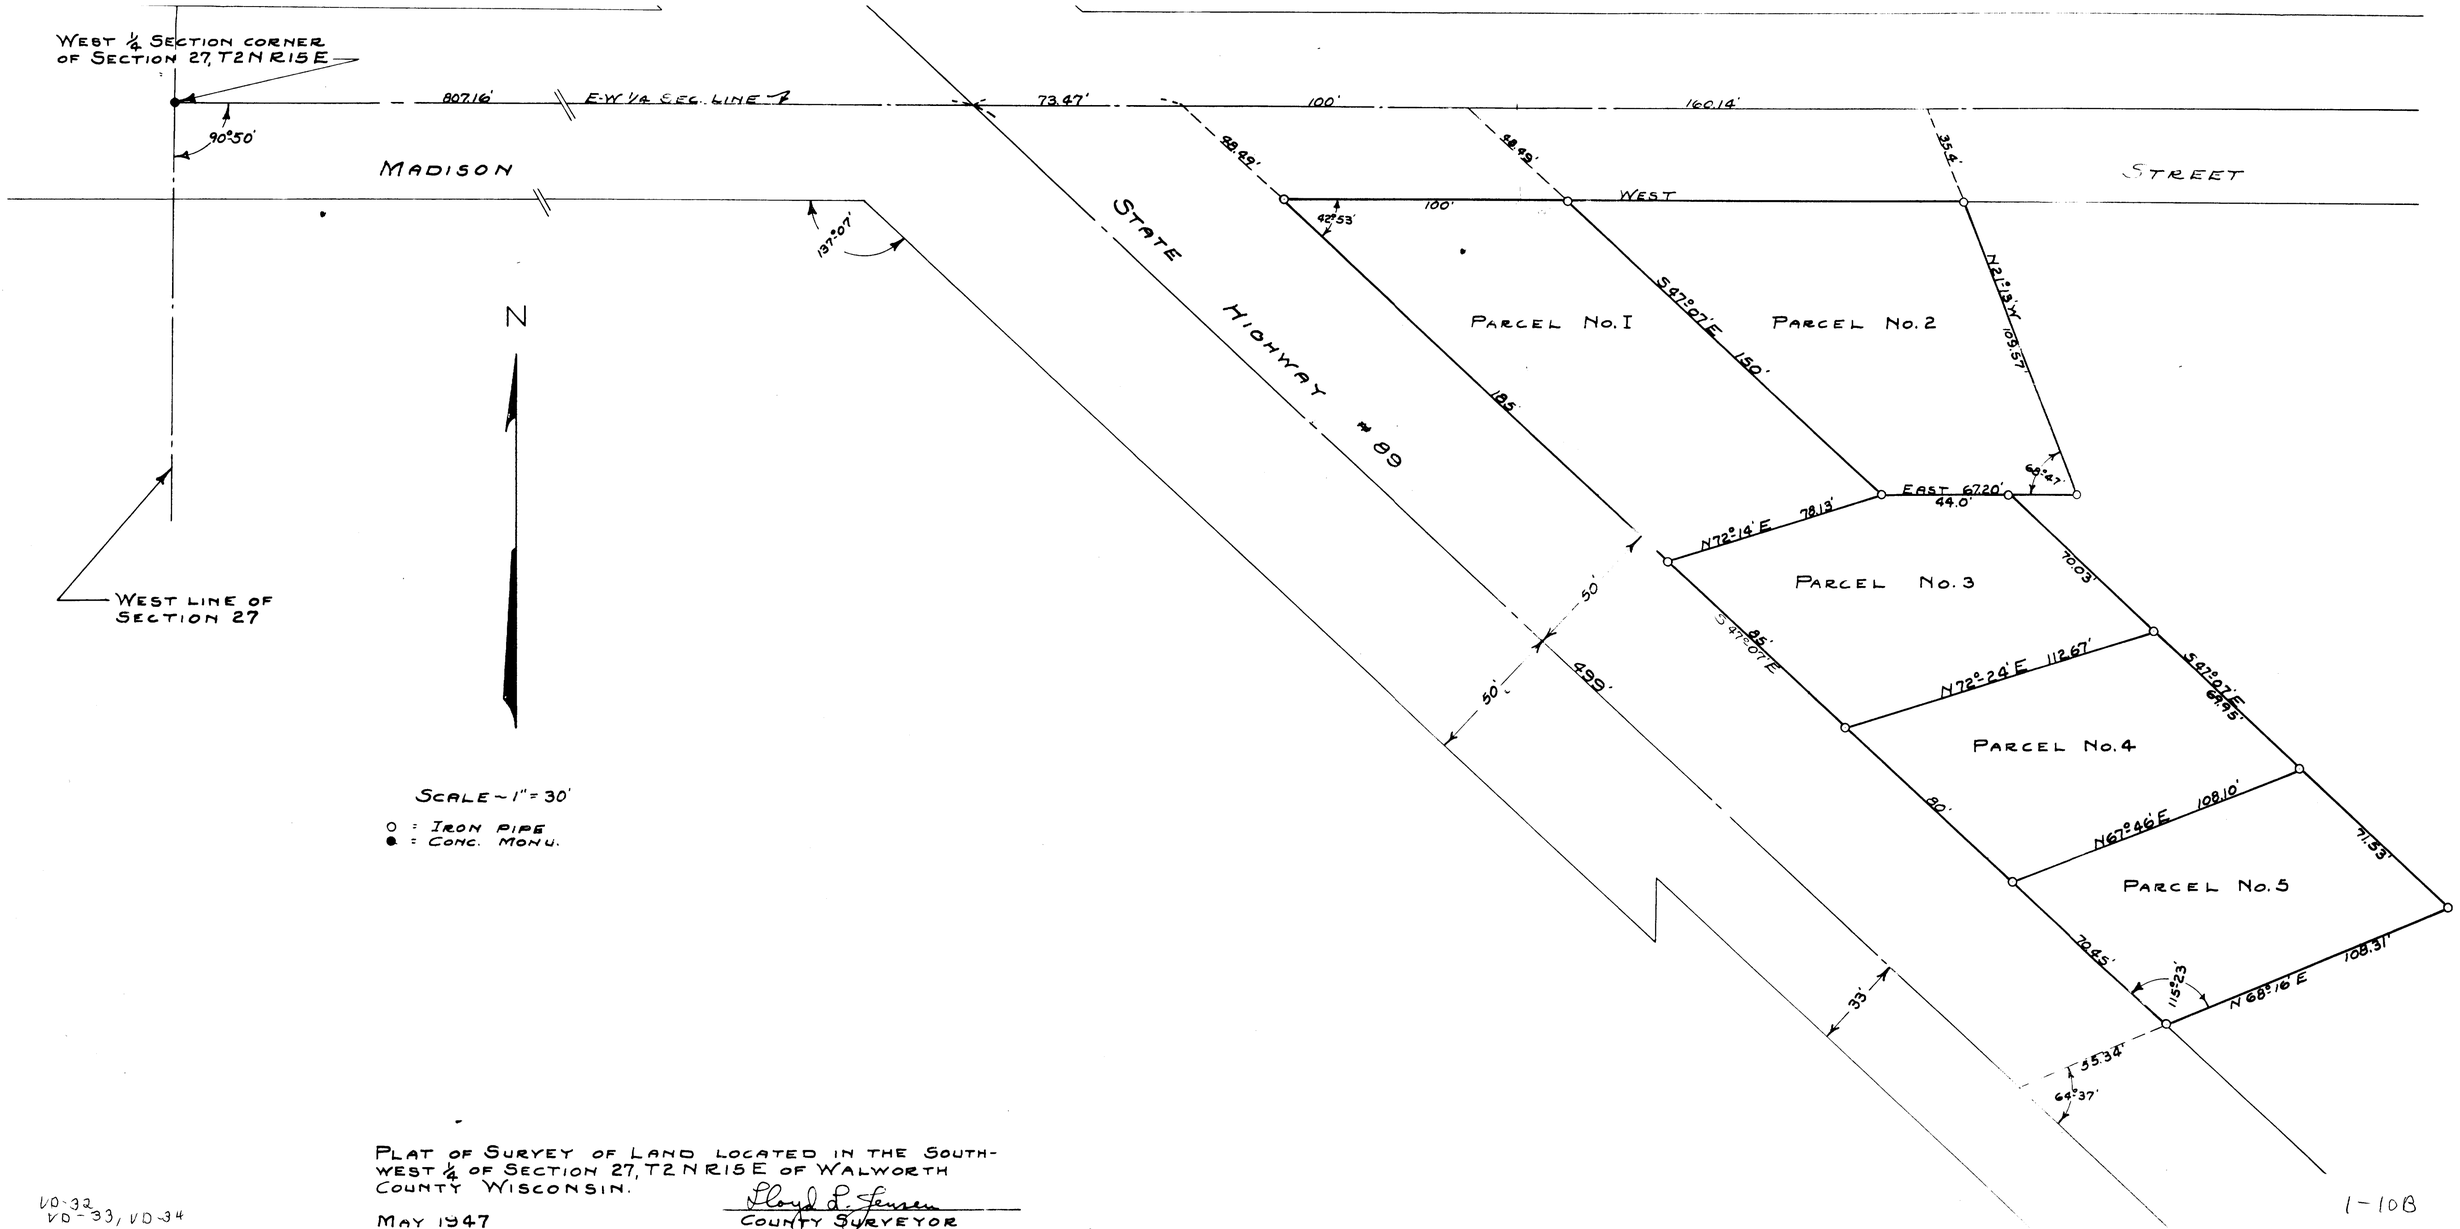


PLAT OF SURVEY OF LAND LOCATED IN THE SOUTH-WEST ¼ OF SECTION 27, T2 N R15E OF WALWORTH COUNTY WISCONSIN.

MAY 1947

Floyd L. Jensen
COUNTY SURVEYOR

VD-32
VD-33, VD-34

1-108