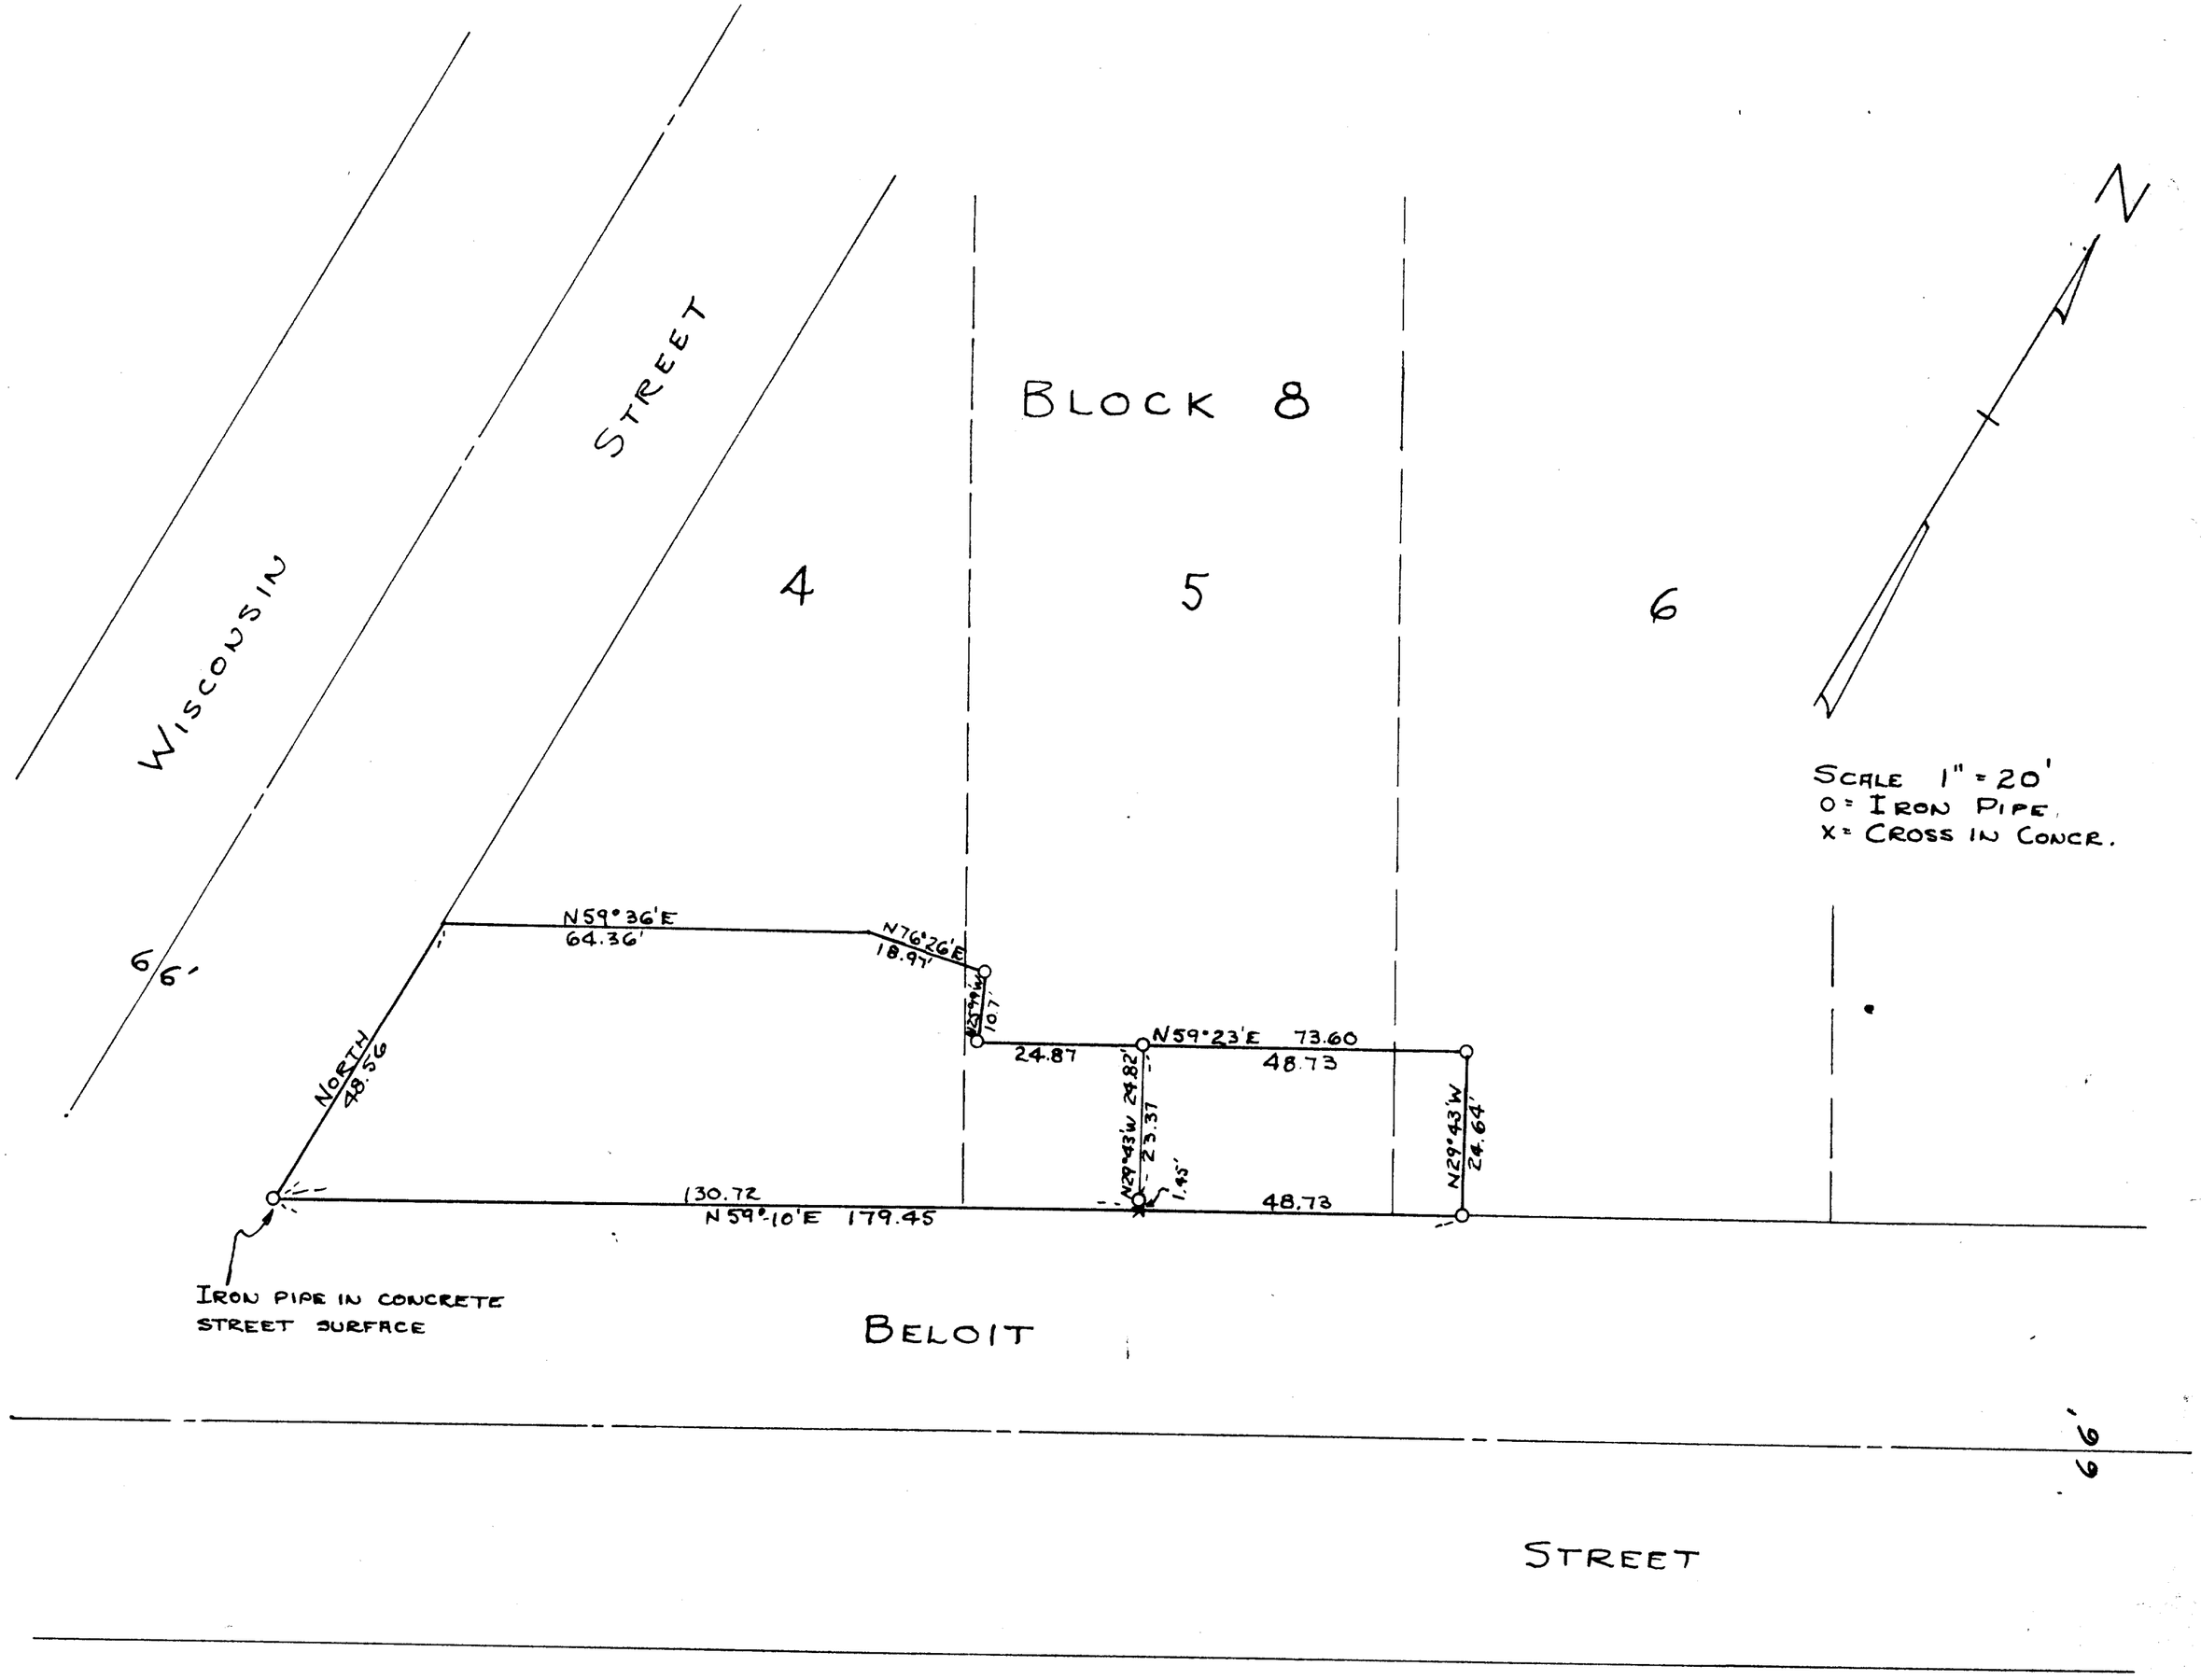

PLAT OF SURVEY OF A PARCEL OF LAND LOCATED IN LOTS 4, 5, & 6 OF BLOCK 8 OF THE ORIGINAL PLAT OF DARIEN, WALWORTH COUNTY, WISCONSIN.

JULY, 1949

Lloyd L. Jensen
COUNTY SURVEYOR

QOP 36

1-11 B