PLAT OF SURVEY

Two parcels of land located in part of the NE-1/4 and part of the SE-1/4 of Sec. 27 Town 2 North, Range 15 East, described as follows:


Beginning at a concrete monument described as the SW Cor of the SE-1/4 of the NE-1/4 Section 27, T2N, R15E; thence N45°04'E, 56.60 feet; thence S30°55'E, 203.35 feet to a point described on the centerline of Beloit Street; thence along said described centerline S58°47'48"W, 168.24 feet; thence N0°15'W, 221.64 feet to the point of beginning.

Parcel contains .49 AC± with road R/W.

ALSO:

Commencing at a concrete monument described as the SW Cor of the SE-1/4 of the NE-1/4 Section 27, T2N, R15E; thence N45°04'E, 56.60 feet to the point of beginning; thence continuing N45°04'E, 278.00 feet; thence S30°55'E, 269.34 feet to a point described on the centerline of Beloit Street; thence along said described centerline S58°47'48"W, 289.77 feet; thence N30°55'W, 203.35 feet to the point of beginning.

Parcel contains 1.30 AC± with road R/W.

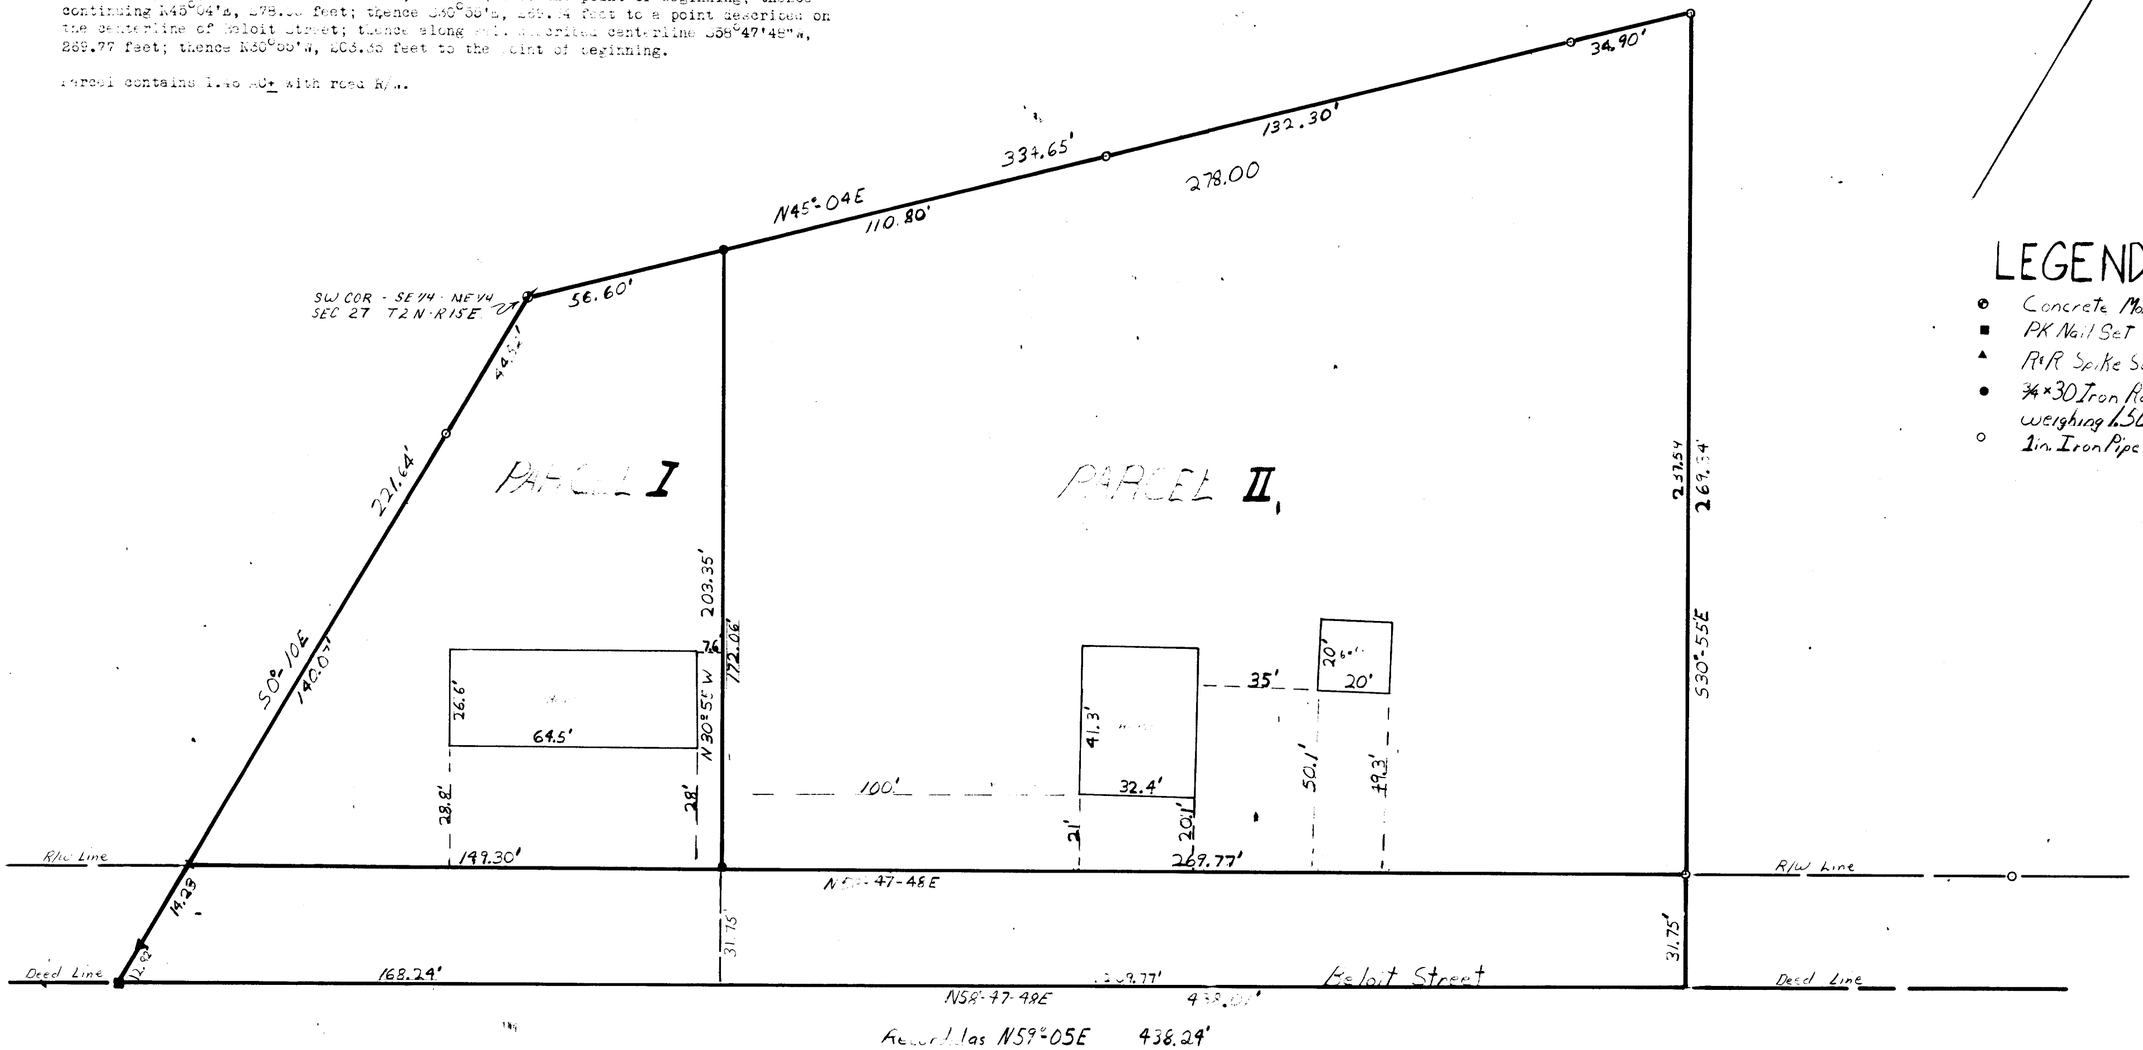

LEGEND

- ⊙ Concrete Monument
- ■ PK Nail Set
- ▲ R&R Spike Set
- ● ¾ x 30 Iron Rod weighing 1.50 lb/lin. ft set
- ○ 1 in. Iron Pipe found

Surveyors Certificate

I, William . . Sherman, Registered Land Surveyor, do hereby certify that the plat shown hereon is a true and accurate survey and a true representation thereof and the exterior boundary lines and all divisions of said property have been surveyed under my direction and to the best of my knowledge and belief.

William . . Sherman S-1378
Registered Land Surveyor

Dated this 21st day of March, 1978.

JENSEN & JOHNSON

ENGINEERS AND SURVEYORS

PO BOX 290, ELKHORN, WISCONSIN

414-723-3204

A Division of

Donohue & Associates, Inc.

REGISTERED LAND SURVEYOR S 1378 ELKHORN WISC.

Date 3/11/78	Scale 1" = 30'
Drawn By D. H	Surveyed For Malcolm Kuehler, Dennis Karcher
Checked By D. C.	Project No. 1658.285, 1658.284

D-V-1 & DV-1A