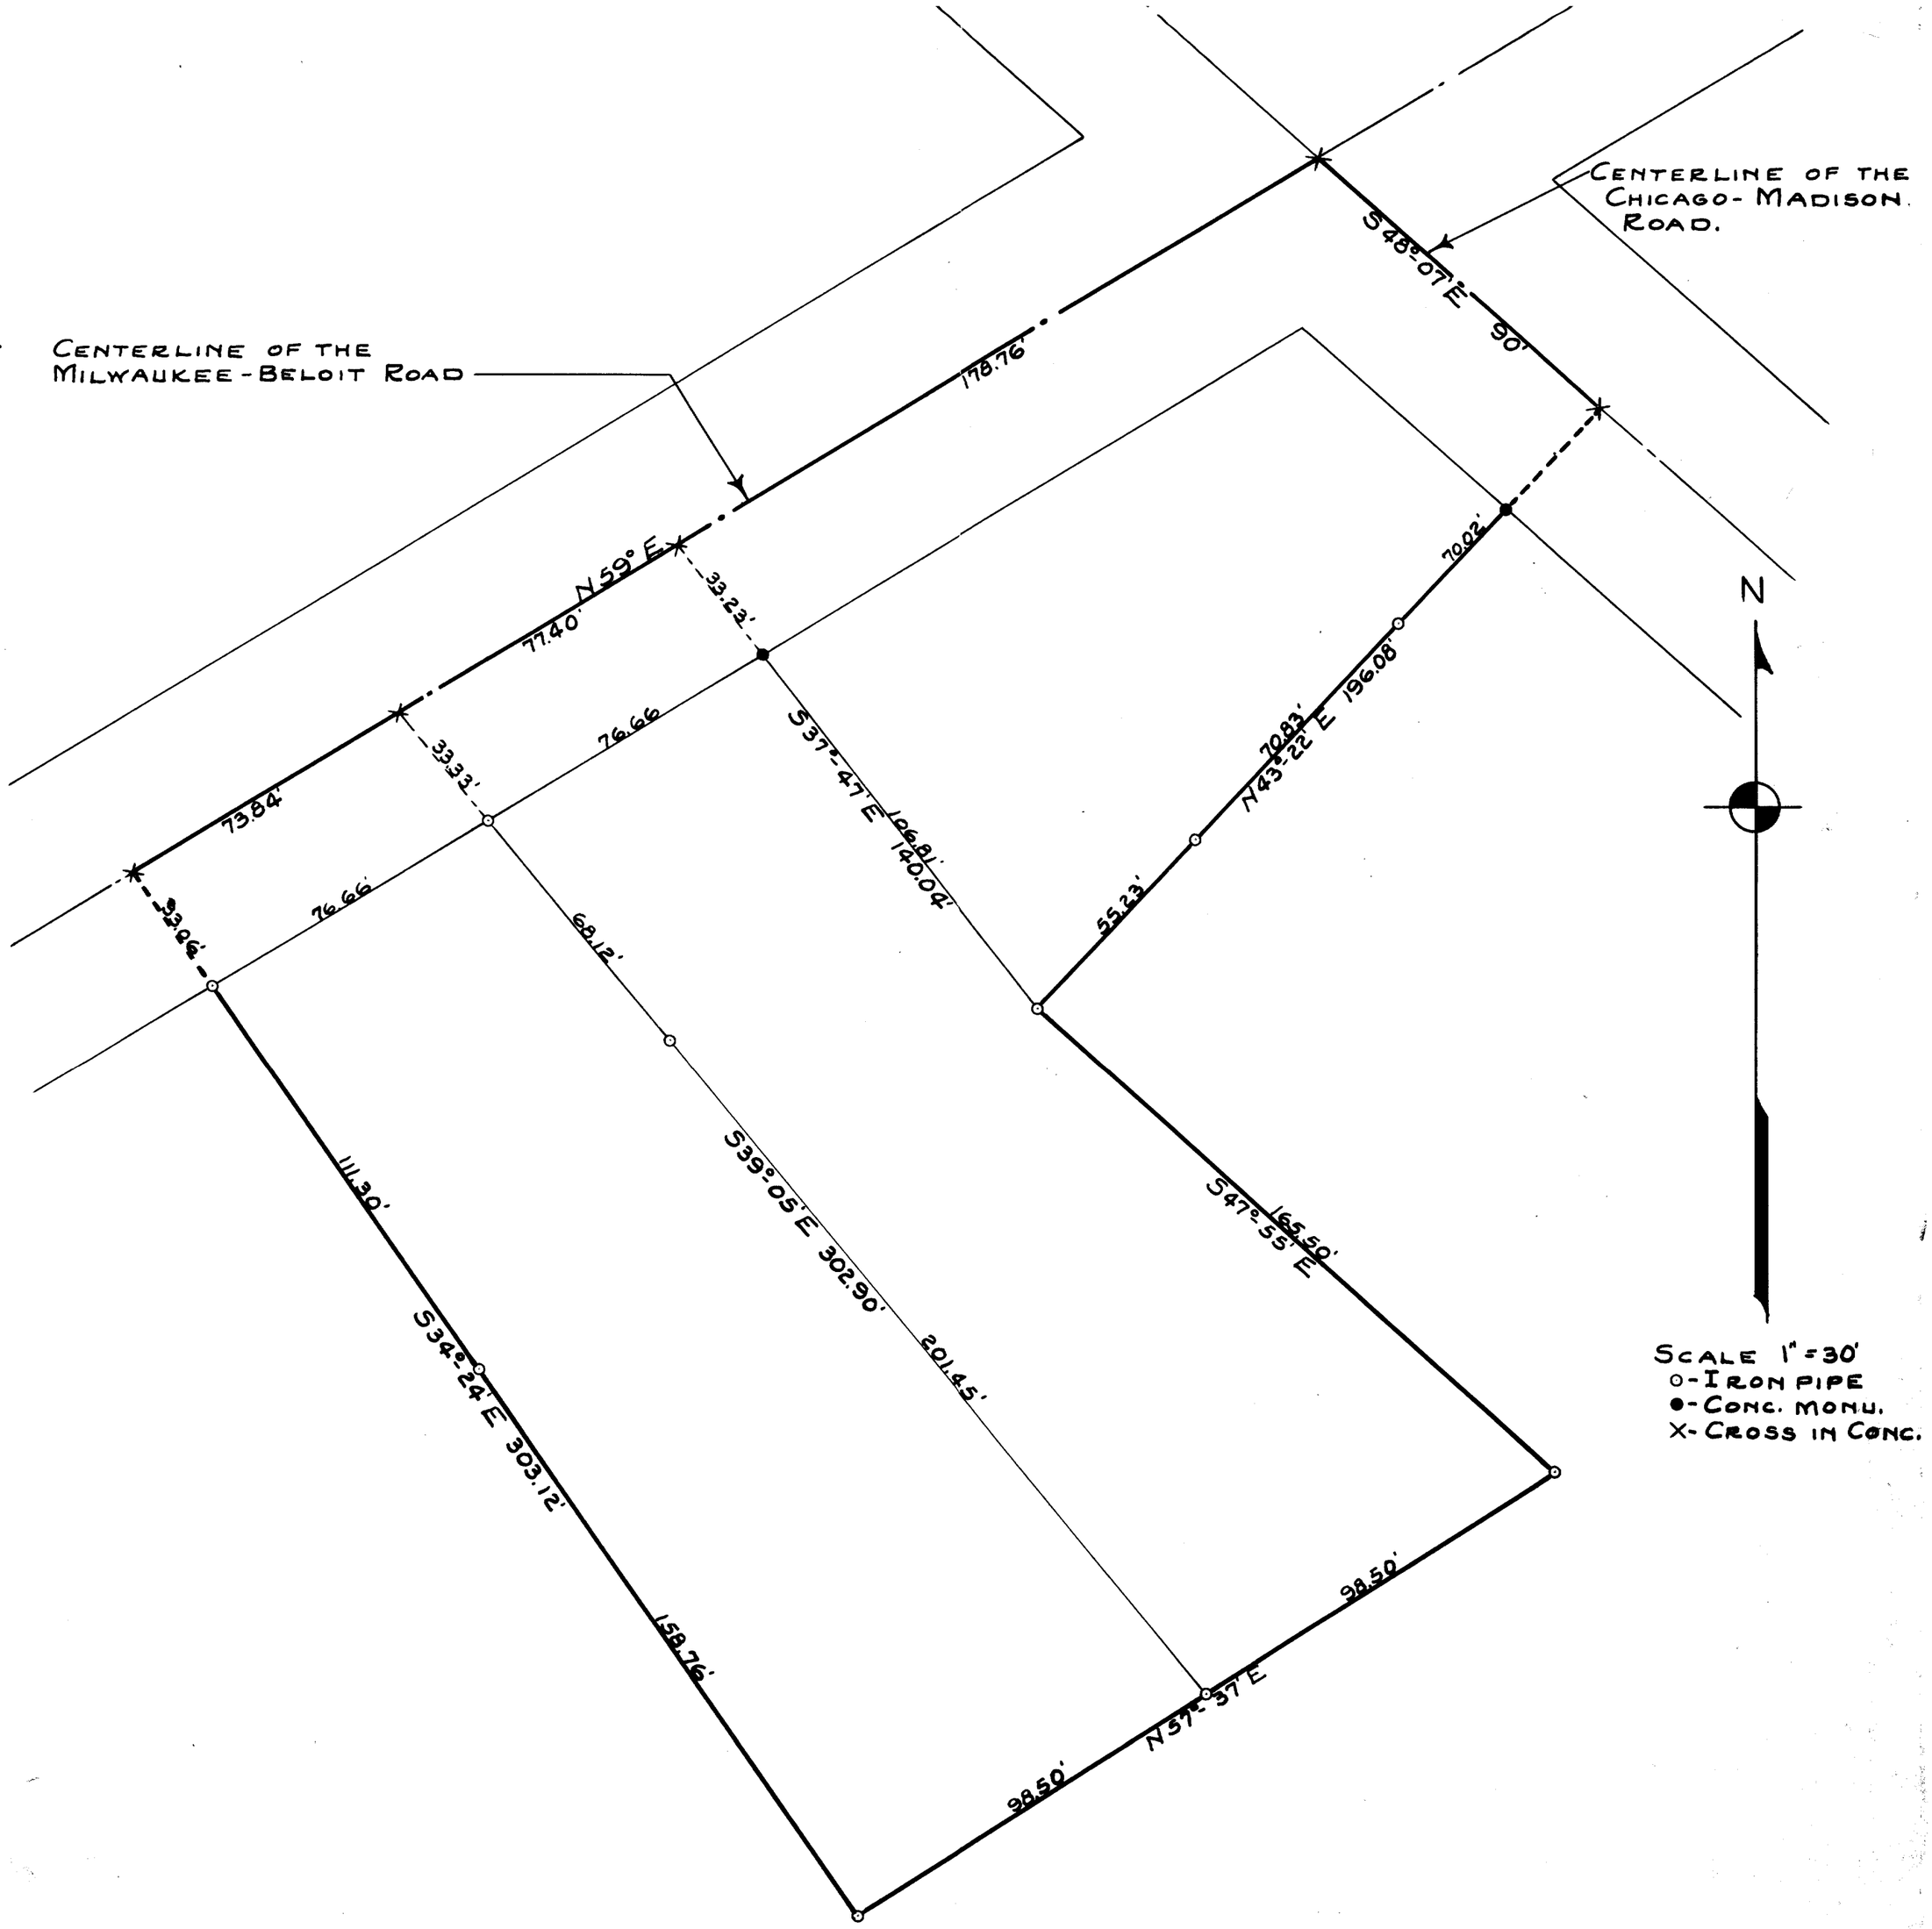

PLAT OF SURVEY OF LAND LOCATED IN THE SOUTHWEST ¼ OF SECTION 27, T2NR15E OF WALWORTH COUNTY WISCONSIN.

JULY 1944

Floyd S. Jensen
COUNTY SURVEYOR

1-4B

VD-64 & VD-65