
Plat of Survey

of

Lot 12 of The Ponds of Darien,

a subdivision located in the Northeast 1/4 of Section 27,
Town 2 North, Range 15 East, Village of Darien,
Walworth County, Wisconsin.

Surveyed for: **Franz Nickel**
1190 Rolling Lane
Lake Geneva, Wisconsin. 53147

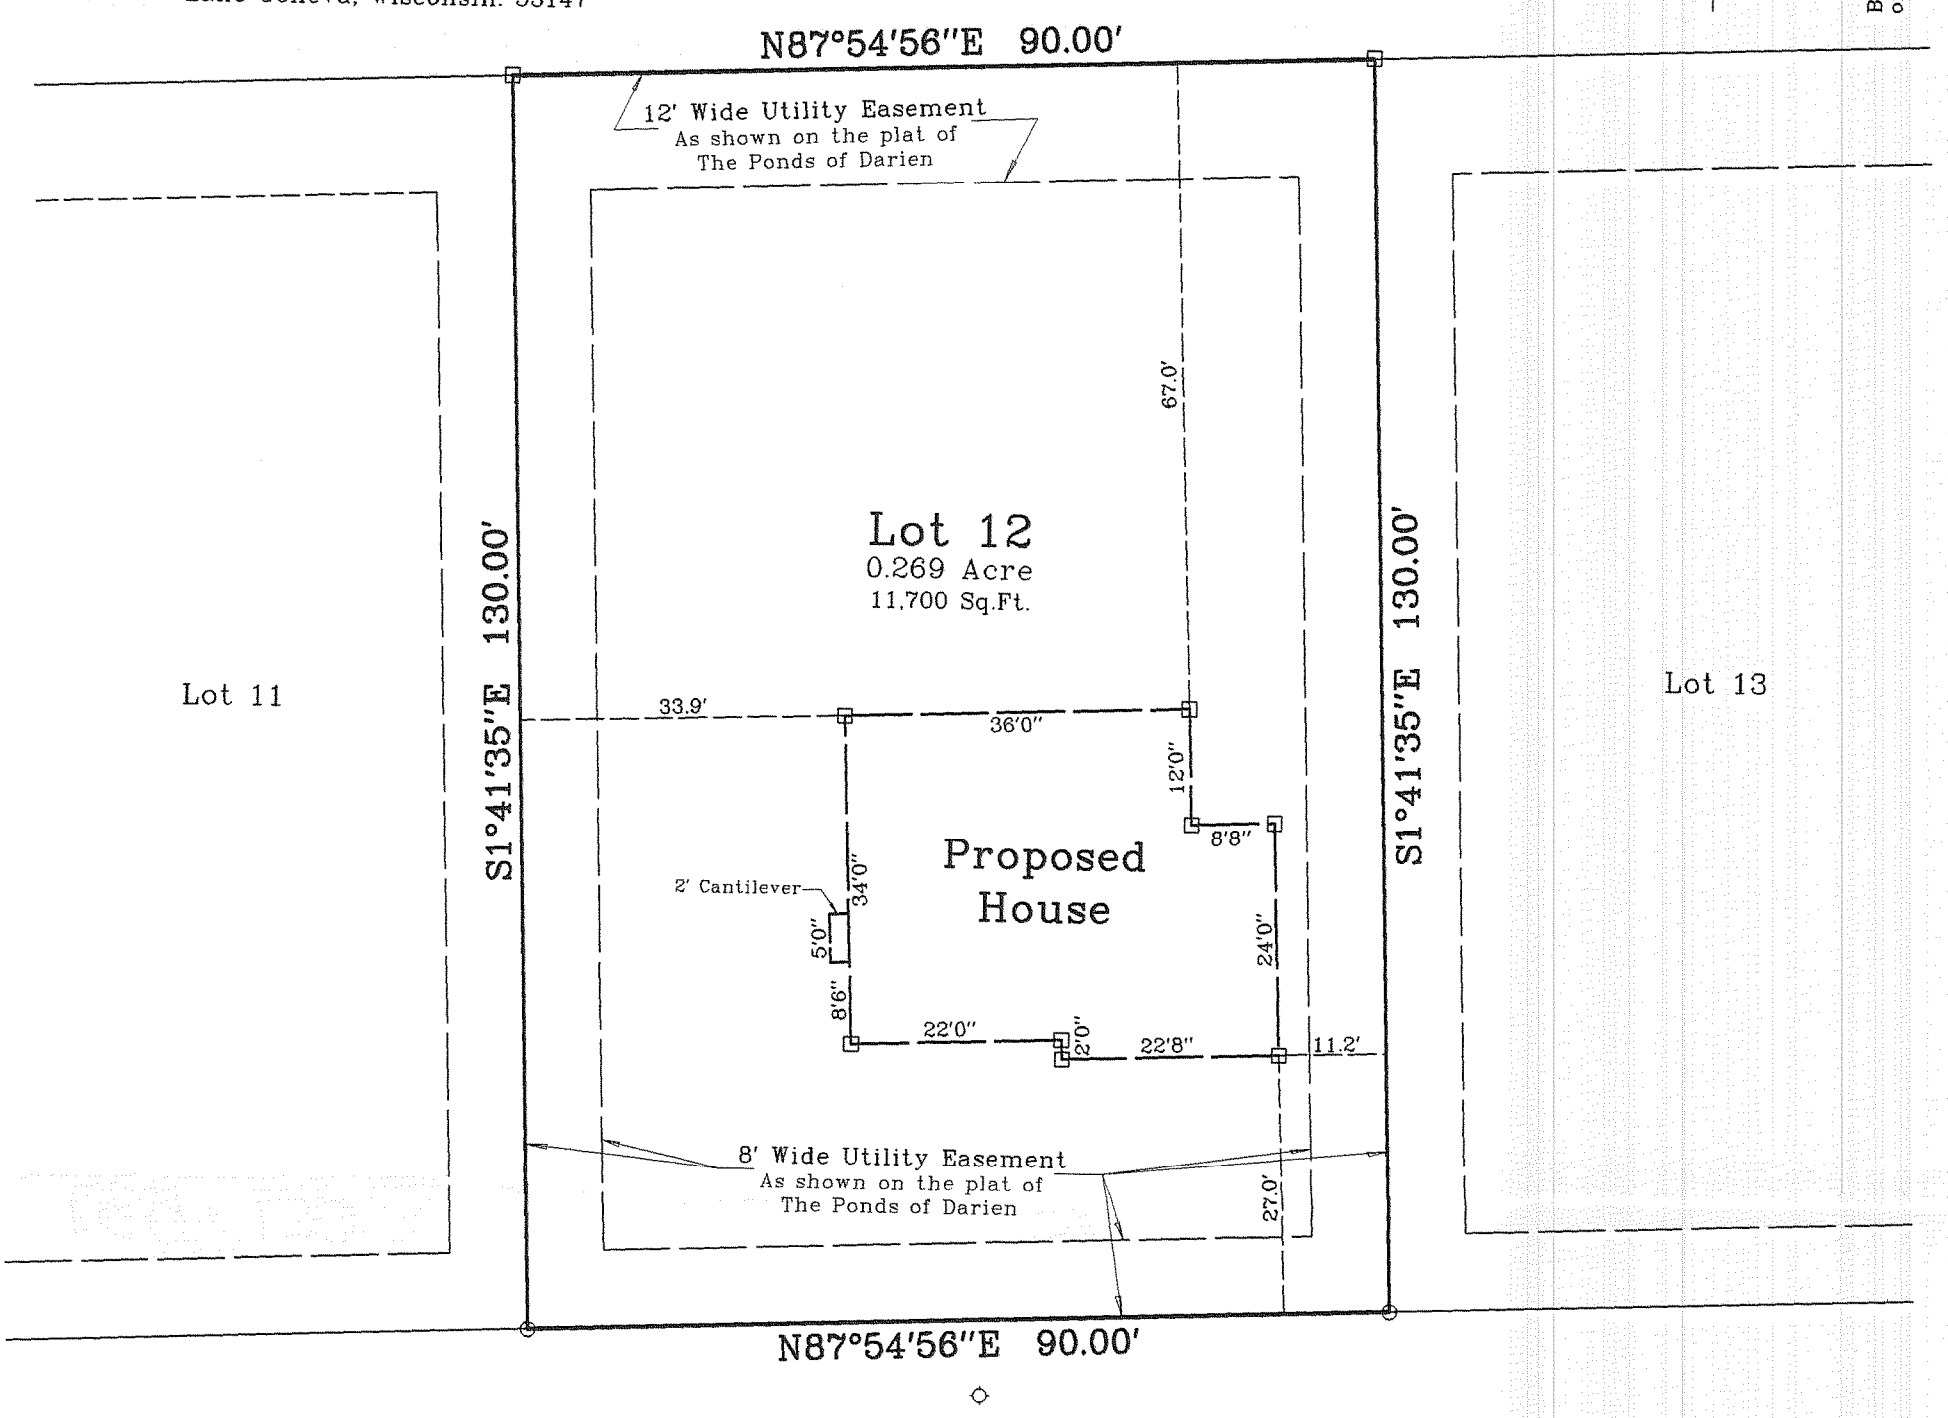

Bearings reference to the plat of The Ponds of Darien.

RECEIVED
AUG - 1 2007

DOUGLAS G. OLSON S-2093 ELKHORN, WI
SURVEYOR
Not Certified Unless Stamped in Red.

Notes:

1) This survey plat is not certified unless signed and sealed in red ink.

2) This survey is subject to Wisconsin lien laws. This Plat of Survey is the notice of intent to file lien. Lien waiver required.

Copyright c 2007 by Jensen & Olson Land Surveying, LLC.

All rights reserved. No part of this survey plat may be reproduced or transmitted in any form by any means - graphic, electronic, or mechanical, including photocopying, tracing, or information storage and retrieval systems - without permission in writing from Douglas G. Olson, Jensen & Olson Land Surveying, LLC.

I, Douglas G. Olson, Wisconsin Registered Land Surveyor, do hereby certify that this survey was performed by me or under my direction in full compliance with the owner's/agent's instructions and Chapter A-E 7 of the Wisconsin Administrative Code "Minimum Standards for Property Surveys", and that this map is an accurate representation thereof to the best of my knowledge and belief.

Douglas G. Olson
Wisconsin Registered Land Surveyor - 2093

Legend

- ○ Found Wood Lath
- □ Set Wood Lath
- ◇ Water Valve
- ( ) Recorded Information

Jensen & Olson Land Surveying, LLC
45 South Wisconsin Street P.O. Box 322
Elkhorn, Wisconsin. 53121
Telephone: (262) 723-3434
Facsimile: (262) 723-8044

Scale: 1" = 20'

0' 10' 20' 40' 60'

Survey date: February 13, 2007.
Revisions:

Sheet 1 of 1 Sheets.

Job Reference Number:

QPON - 12

001-537 2007.008