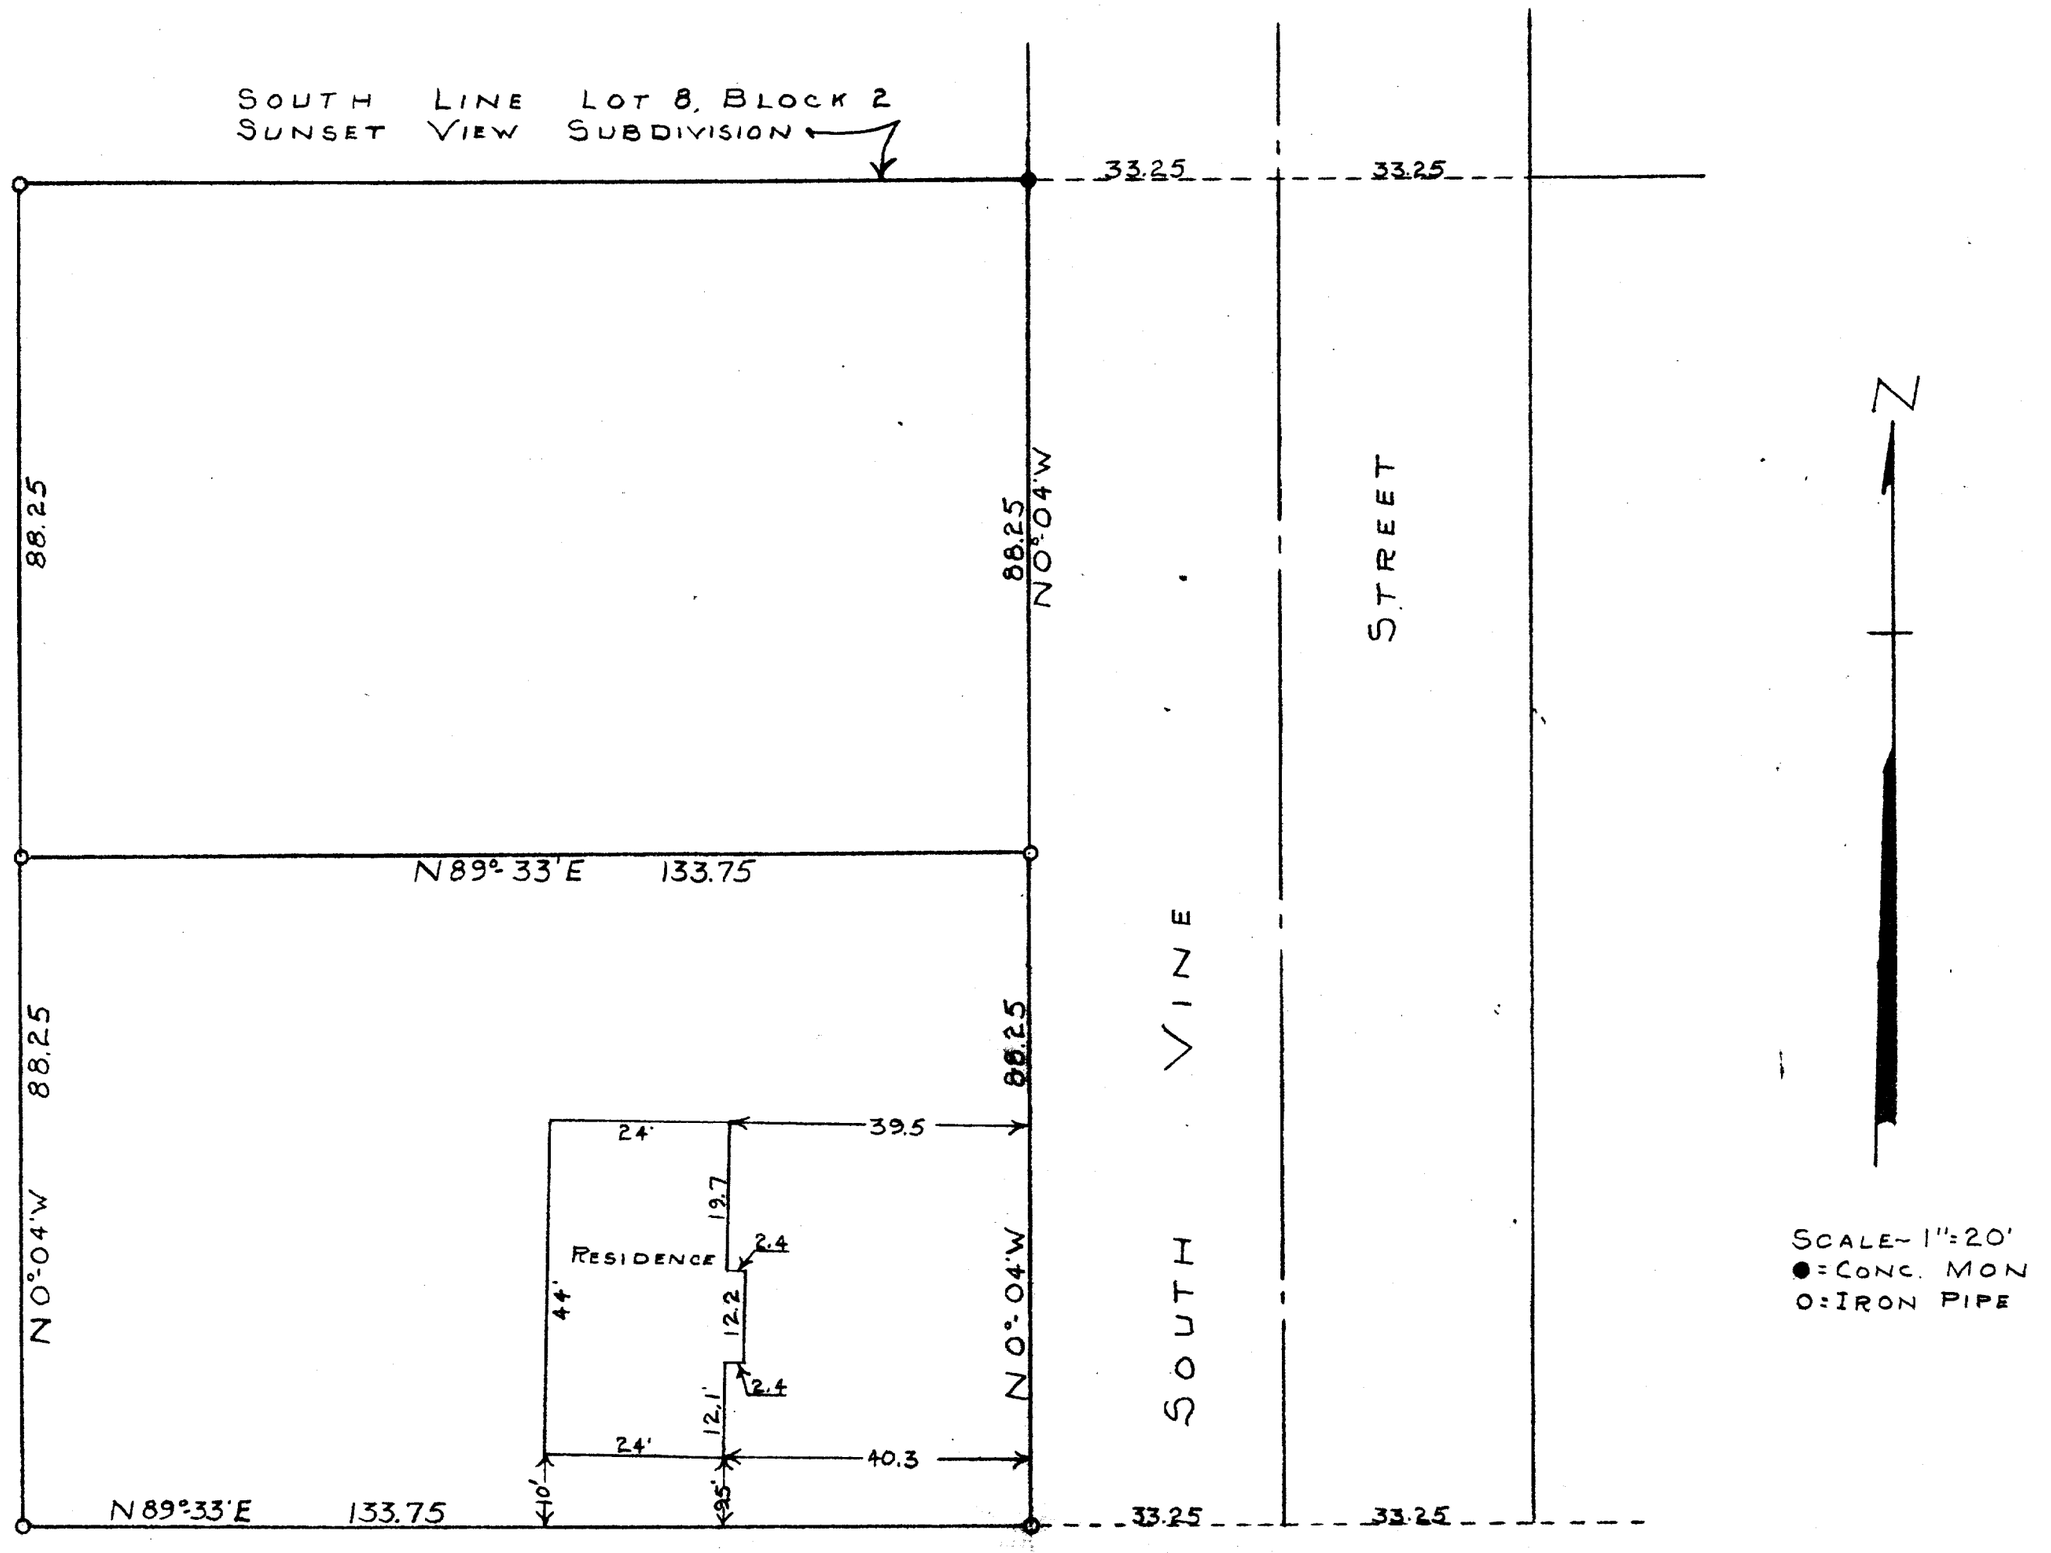

STATE OF WISCONSIN)
COUNTY OF WALWORTH) SS

I, GEORGE T. DUNHAM, DO HEREBY CERTIFY THAT I HAVE SURVEYED THE PROPERTY DESCRIBED AS FOLLOWS:

A PARCEL OF LAND LOCATED IN THE SW 1/4 OF SECTION 18, T2N R16E, CITY OF DELAVAN, WALWORTH COUNTY, WISCONSIN, DESCRIBED AS FOLLOWS, TOWIT: COMMENCING AT THE SE CORNER OF LOT 8, BLOCK 2 IN SUNSET VIEW SUBDIVISION, THENCE S0°-04'E ALONG THE WEST LINE OF SOUTH VINE STREET 88.25' TO THE PLACE OF BEGINNING; THENCE S89°33'W PARALLEL WITH THE SOUTH LINE OF SAID LOT 8, 133.75 FEET TO A POINT; THENCE S0°-04'E 88.25 FEET TO A POINT; THENCE N89°-33'E 133.75' TO THE WEST LINE OF SOUTH VINE STREET; THENCE N0°-04'W 88.25 FEET TO THE PLACE OF BEGINNING.

AND THAT THE PLAT SHOWN ABOVE IS A CORRECT REPRESENTATION OF THE PROPERTY LINES

Nov. 5, 1953

George T. Dunham

GEORGE T. DUNHAM SURVEYOR
DELAVAN, WISCONSIN

2-16

XUP-120D