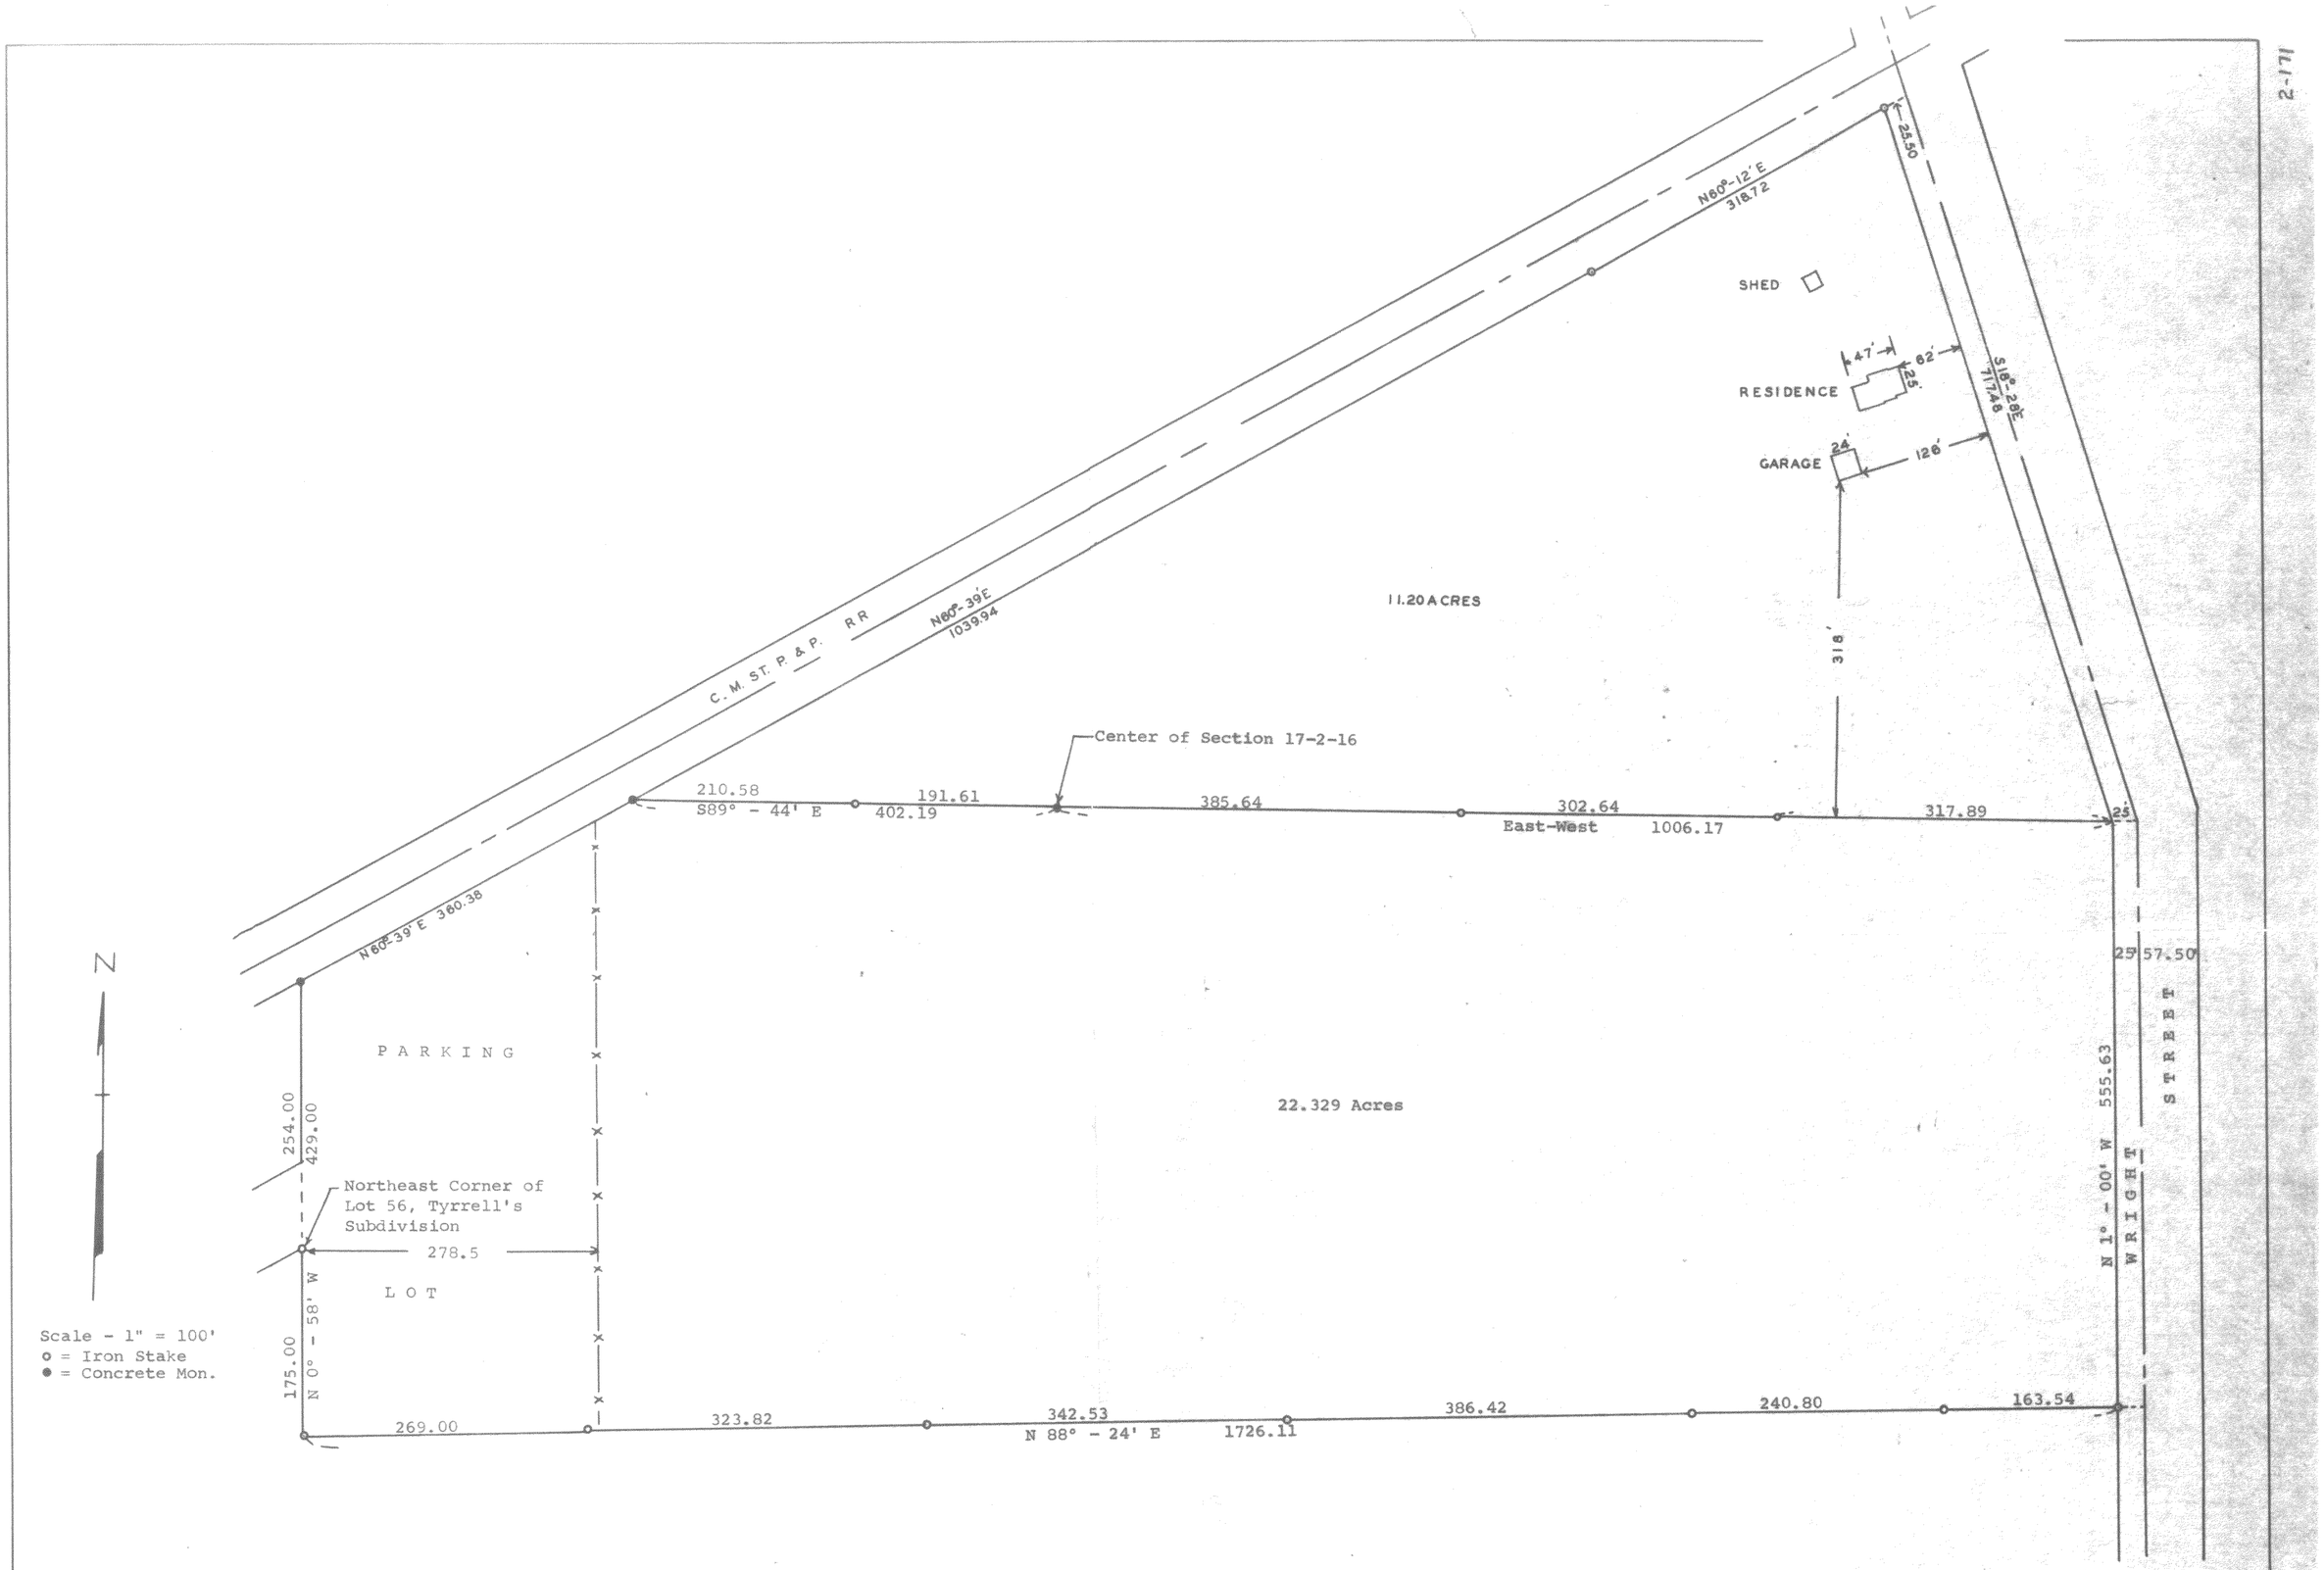

Plat of survey of 2 parcels of land located in Section 17, T 2 N R 16 E
City of Delavan, Walworth County, Wisconsin.
September, 1962

George T. Dunham

George T. Dunham, Surveyor
Delavan, Wisconsin

CS 1471, 1482

UP-13-B + UP-13B2
~~13B1~~

2-171