


GEORGE T. DUNHAM
SURVEYING & SUBDIVIDING
DELAVAN, WISCONSIN

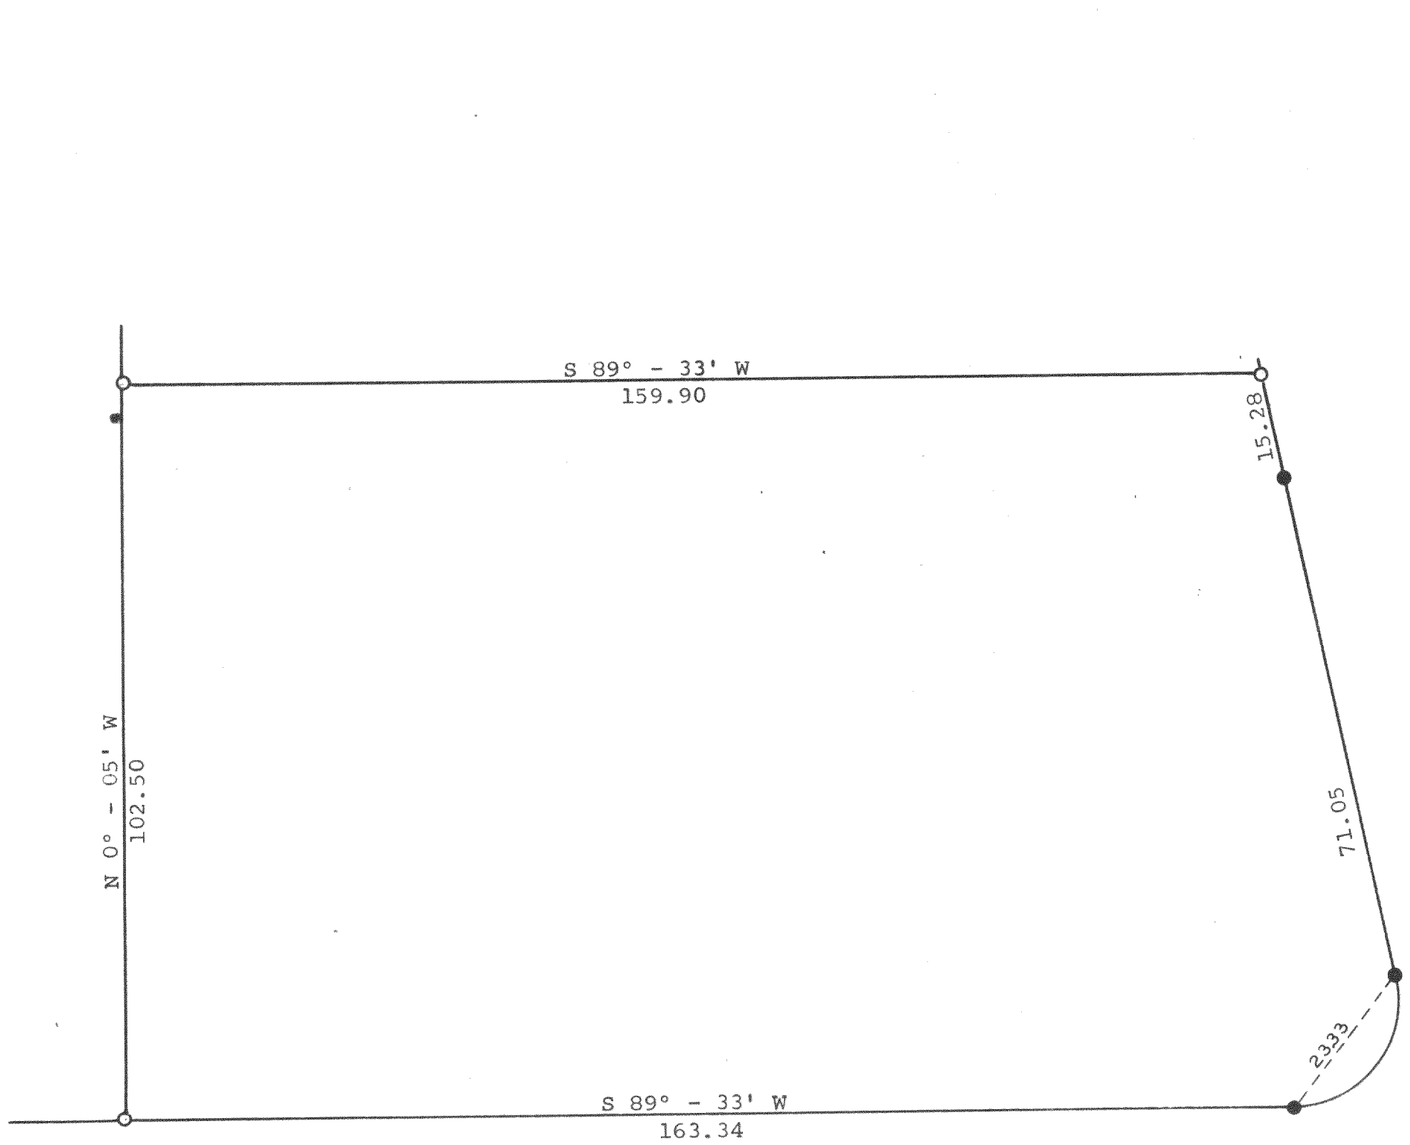

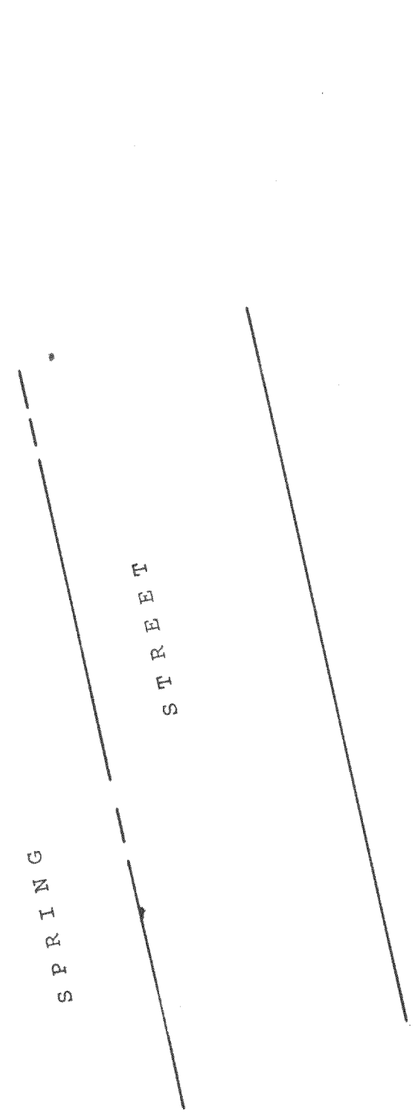

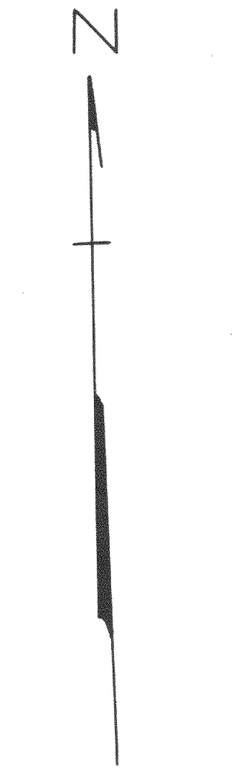

Scale - 1" = 20'

GENEVA

STREET

Lot 3, Block 5, Springs Park Subdivision

XSPS-14

K & E—195L 250-6-62

2-216