



BLOCK CORNERS AS ESTABLISHED BY THE CITY OF DELAVAN

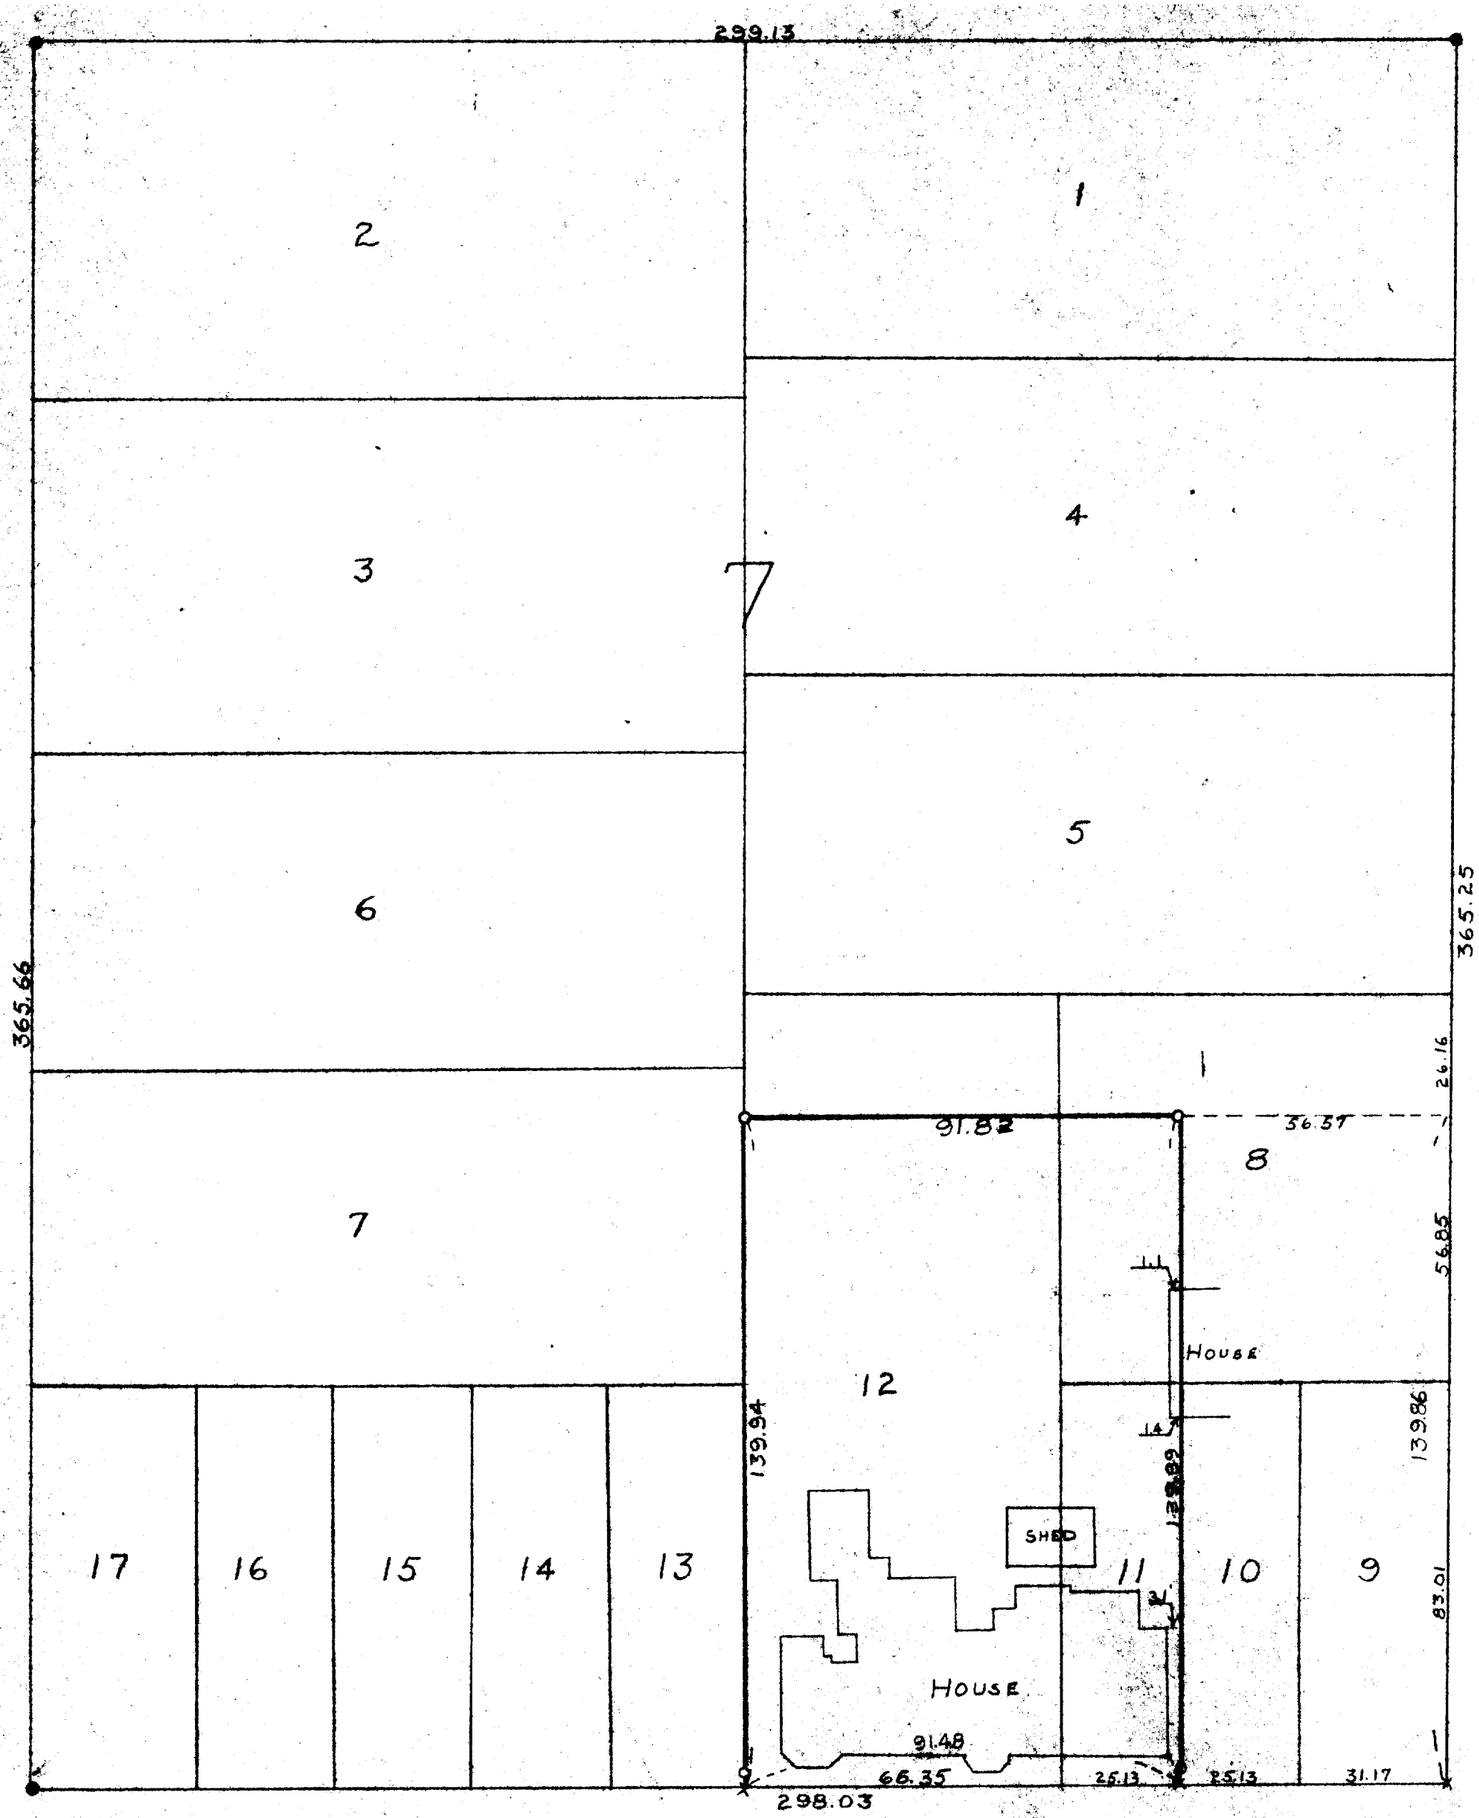

COPY OF RECORDED PLAT ON FILE IN THE REGISTER OF DEEDS OFFICE, ELKHORN WISC.

SCALE-1"=100'

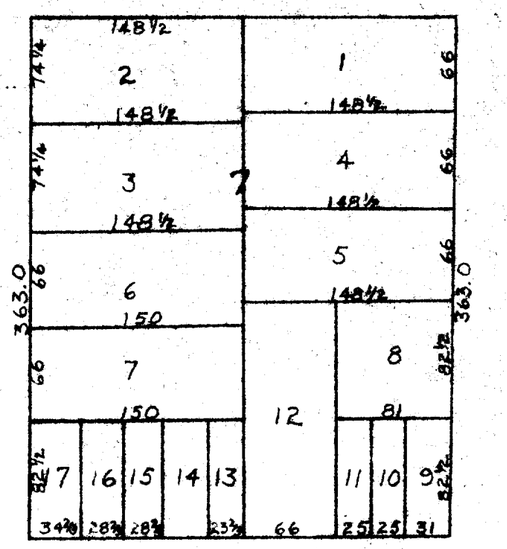

SCALE-1"=30'
●=CONC. MONU.
o=IRON PIPE
x=CROSS IN CONC.

PLAT OF SURVEY OF LOT 11, THE WEST 25 FEET OF THE SOUTH 56½ FEET OF LOT 8 AND LOT 12 EXCEPT THE NORTH 26 FEET, THEREOF, IN BLOCK 7 OF THE ORIGINAL PLAT OF THE VILLAGE, NOW CITY OF DELAVAN, WALWORTH COUNTY WISCONSIN
NOV. 1951

Floyd L. Jensen
COUNTY SURVEYOR

XOP-37

2-24 J