BOUNDARY SURVEY

Known as 1090 Birchwood Street, in the City of Delavan, Walworth County, Wisconsin.

PARCEL 2: Parcel 1 of Certified Survey Map No. 1111, recorded in the Office of the Register of Deeds for Walworth County, Wisconsin, in Volume 5 of Certified Survey Maps, page 127, being a part of the Southeast ¼ of Section 13, Township 2 North, Range 15 East, in the City of Delavan, Walworth County, Wisconsin.

March 6, 2014 | WHPC - Southern Bond Pool I, LLC | Survey No.165960-BMJ

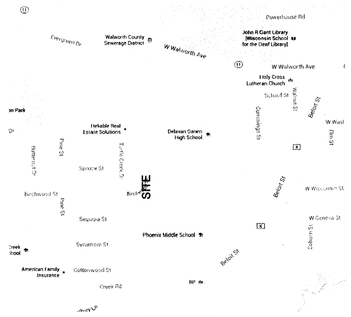

VICINITY MAP
NOT TO SCALE

I CERTIFY, that this survey was prepared under my supervision and is correct to the best of my professional knowledge and belief.

SURVEYOR NAME
REGISTERED WISCONSIN LAND SURVEYOR

WISCONSIN STEPHAN G. SOUTHWELL S-1939 MEQUON WI LAND SURVEYOR

R.A. Smith National, Inc.

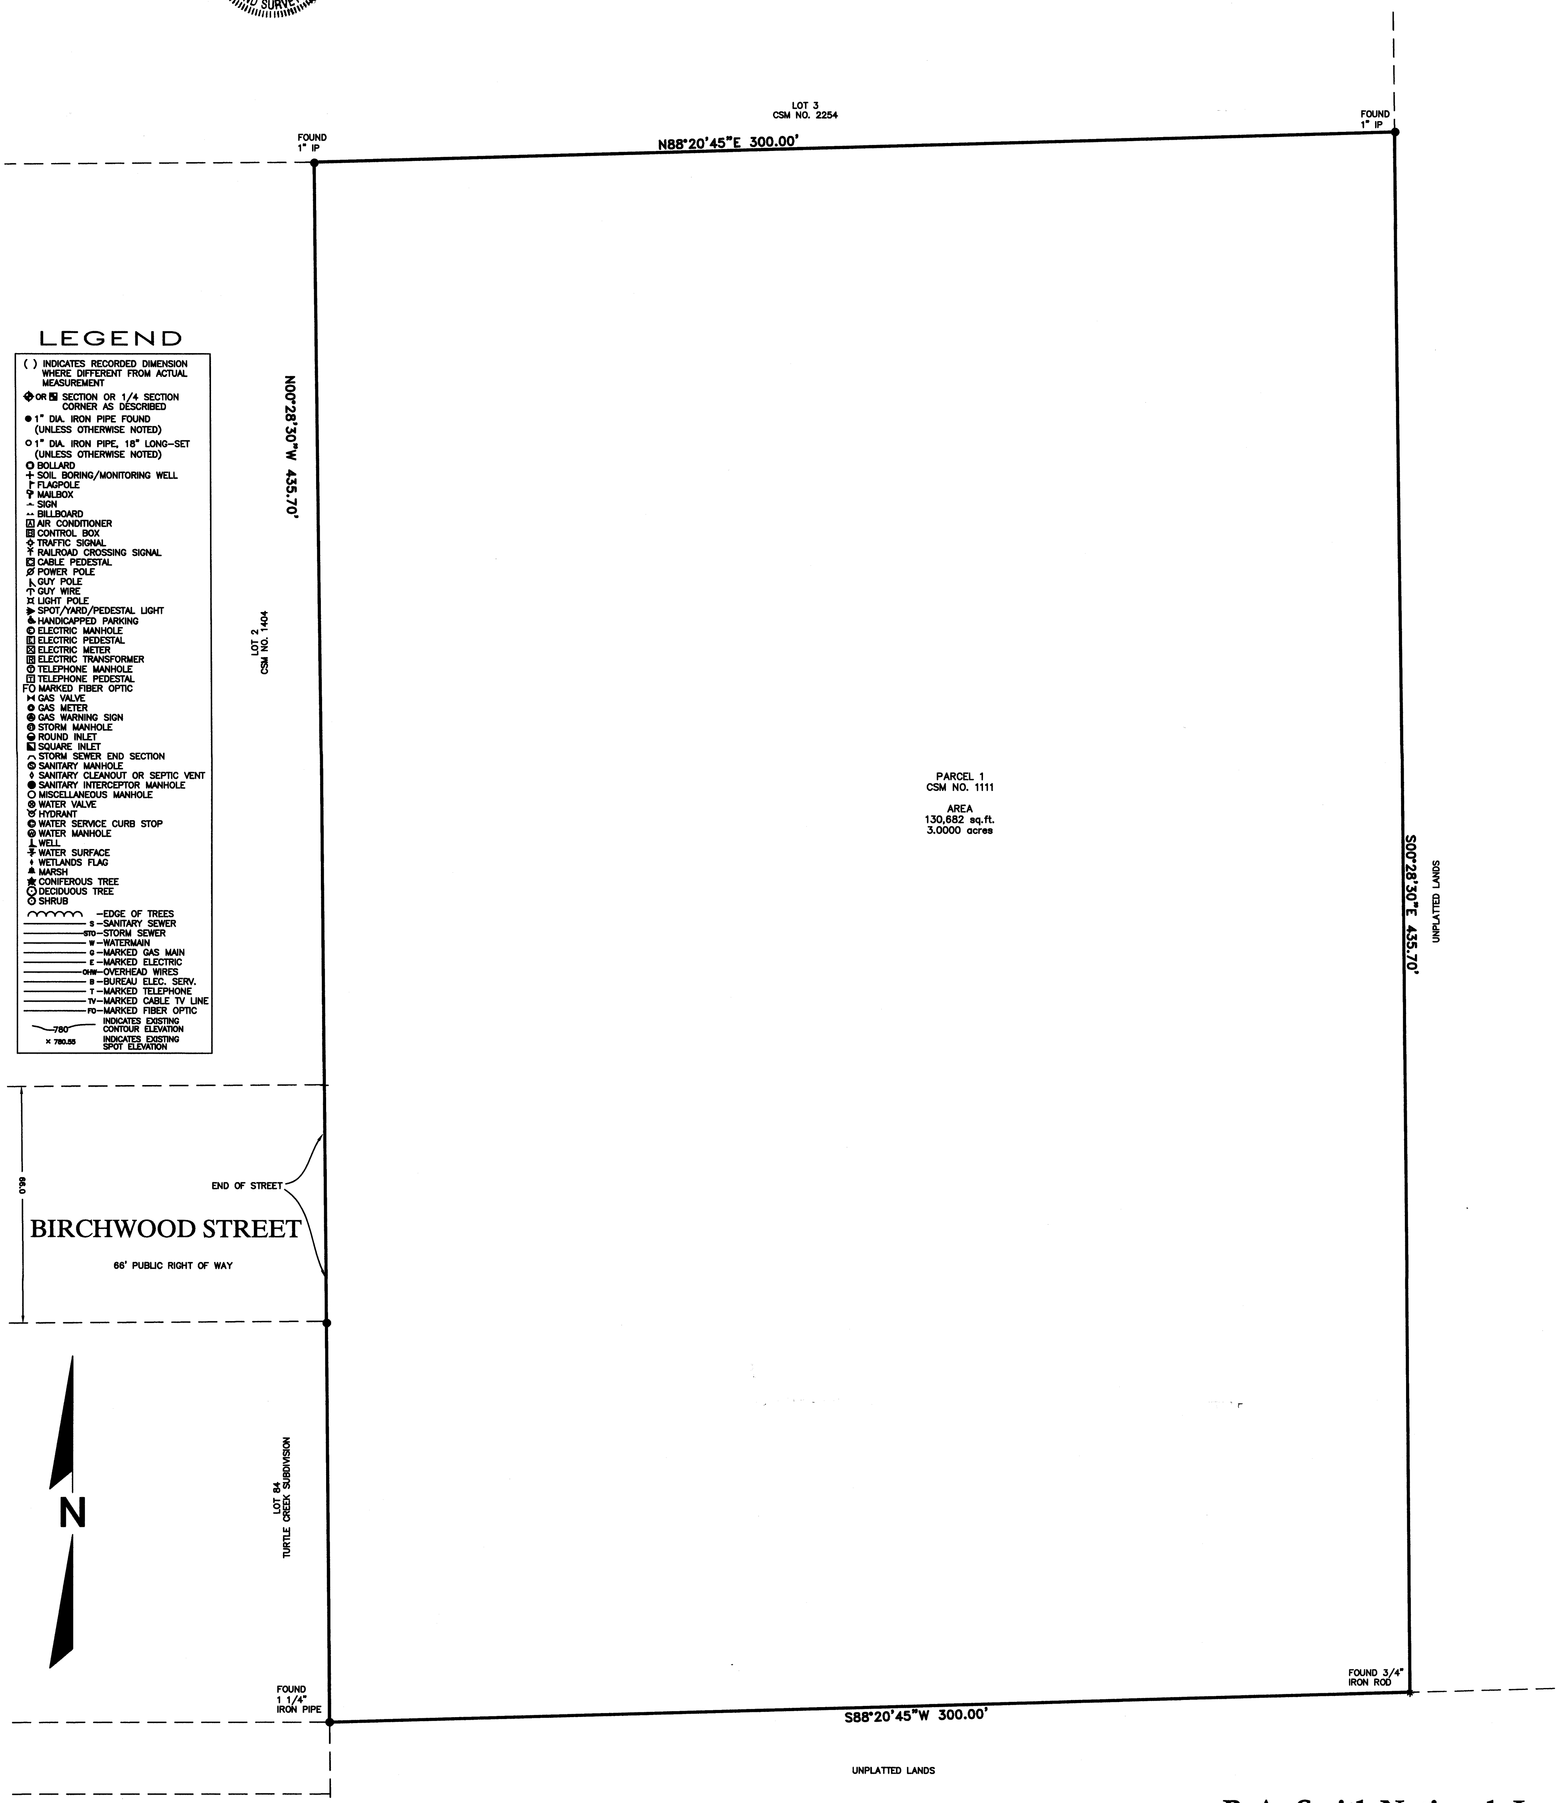

LEGEND

- ( ) INDICATES RECORDED DIMENSION WHERE DIFFERENT FROM ACTUAL MEASUREMENT
- OR SECTION OR 1/4 SECTION CORNER AS DESCRIBED
- 1" DIA. IRON PIPE FOUND (UNLESS OTHERWISE NOTED)
- 1" DIA. IRON PIPE, 18" LONG-SET (UNLESS OTHERWISE NOTED)
- BOLLARD
- SOIL BORING/MONITORING WELL
- FLAGPOLE
- MAILBOX
- SIGN
- BILLBOARD
- AIR CONDITIONER
- CONTROL BOX
- TRAFFIC SIGNAL
- RAILROAD CROSSING SIGNAL
- CABLE PEDESTAL
- POWER POLE
- GUY POLE
- GUY WIRE
- LIGHT POLE
- SPOT/YARD/PEDESTAL LIGHT
- HANDICAPPED PARKING
- ELECTRIC MANHOLE
- ELECTRIC PEDESTAL
- ELECTRIC METER
- ELECTRIC TRANSFORMER
- TELEPHONE MANHOLE
- TELEPHONE PEDESTAL
- FO MARKED FIBER OPTIC
- GAS VALVE
- GAS METER
- GAS WARNING SIGN
- STORM MANHOLE
- ROUND INLET
- SQUARE INLET
- STORM SEWER END SECTION
- SANITARY MANHOLE
- SANITARY CLEANOUT OR SEPTIC VENT
- SANITARY INTERCEPTOR MANHOLE
- MISCELLANEOUS MANHOLE
- WATER VALVE
- HYDRANT
- WATER SERVICE CURB STOP
- WATER MANHOLE
- WELL
- WATER SURFACE
- WETLANDS FLAG
- MARSH
- CONIFEROUS TREE
- DECIDUOUS TREE
- SHRUB
- —EDGE OF TREES
- S —SANITARY SEWER
- STO —STORM SEWER
- W —WATERMAIN
- G —MARKED GAS MAIN
- E —MARKED ELECTRIC
- OHW —OVERHEAD WIRES
- B —BUREAU ELEC. SERV.
- T —MARKED TELEPHONE
- TV —MARKED CABLE TV LINE
- FO —MARKED FIBER OPTIC
- 780 INDICATES EXISTING CONTOUR ELEVATION
- × 780.55 INDICATES EXISTING SPOT ELEVATION

DIGGERS HOTLINE # 2014-02-03363

THE UNDERGROUND UTILITY INFORMATION AS SHOWN HEREON IS BASED, IN PART, UPON INFORMATION FURNISHED BY UTILITY COMPANIES AND THE LOCAL MUNICIPALITY. WHILE THIS INFORMATION IS BELIEVED TO BE RELIABLE, ITS ACCURACY AND COMPLETENESS CANNOT BE GUARANTEED NOR CERTIFIED TO.

(P) INDICATES PIPE SIZES PER RECORD PLANS. OTHER PIPE SIZES ARE ESTIMATED. NO PIPE SIZES SHOULD BE RELIED UPON WITHOUT FURTHER VERIFICATION.

GRAPHIC SCALE
20 0 10 20 40 80
(IN FEET)
1 inch = 20 ft.

RECEIVED JUN 5 2014 By JK

R.A. Smith National, Inc.

Beyond Surveying and Engineering

16745 W. Bluemound Road, Brookfield WI 53005-5938
262-781-1000 Fax 262-797-7373, www.rasmithnational.com
Appleton, WI Orange County, CA Pittsburgh, PA

S:\5165960\dwg\ BS101D20.dwg \ 1090 BIRCHWOOD ST

SHEET 1 OF 1

S:\5165960\dwg\BS101D20.dwg, 1090 BIRCHWOOD ST, 3/20/2014 1:46:19 PM, rmk

XA 1111-1 002-2550