
GEORGE T. DUNHAM
SURVEYING & SUBDIVIDING
DELAVAN, WISCONSIN

el 102.8 Alley 20' Wide (Vacated) el 102.4

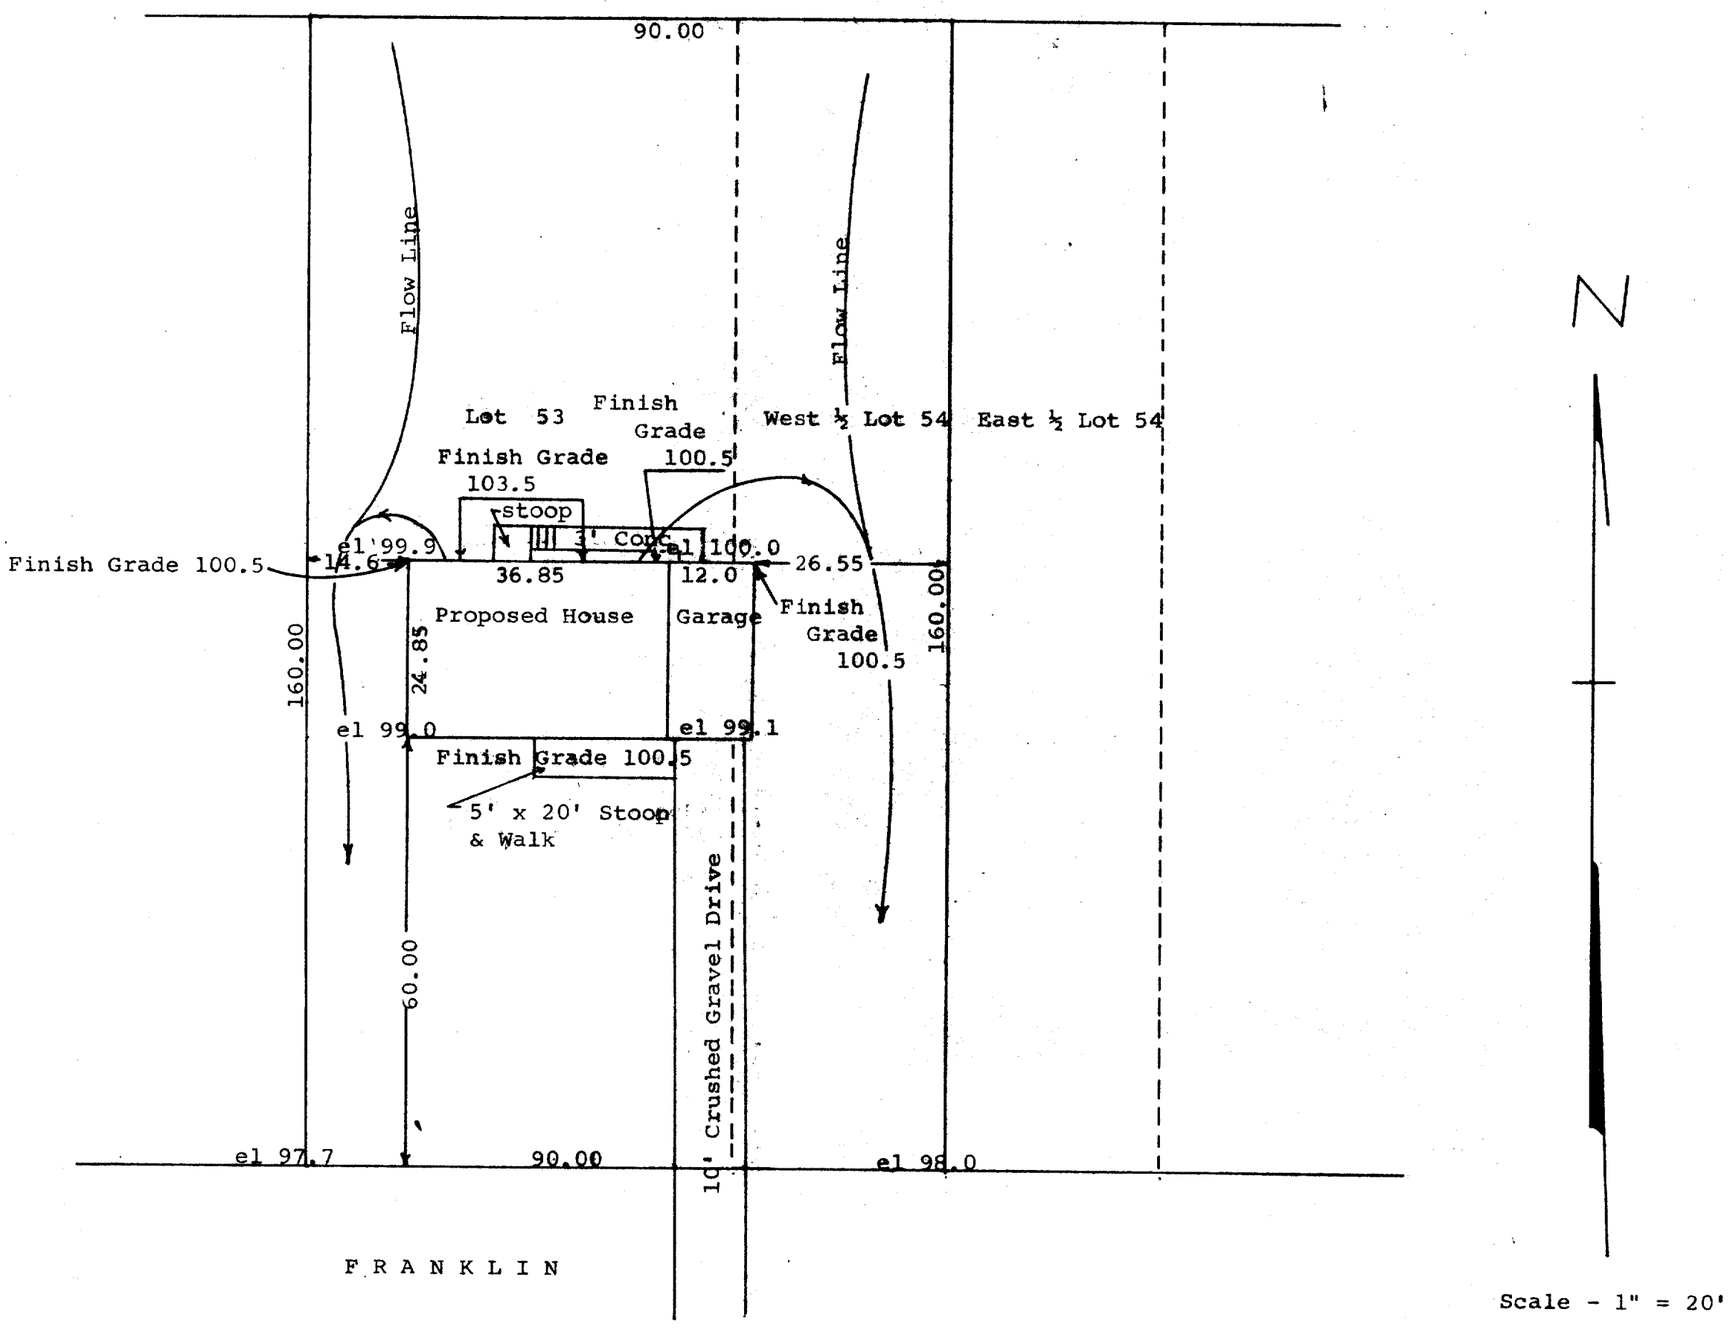

Plat showing the location of the proposed house to be built on the following described property:
Lot 53 and the West ½ of Lot 54 of Mar-Del Estates, a subdivision located in the City of Delavan, Walworth County, Wisconsin,

September 26, 1968
Revised Oct. 5, 1968
Revised Jan. 2, 1969

George T. Dunham, Surveyor

K & E 10-7155 250-3-68

XMD-53 (proposed house)

2-326