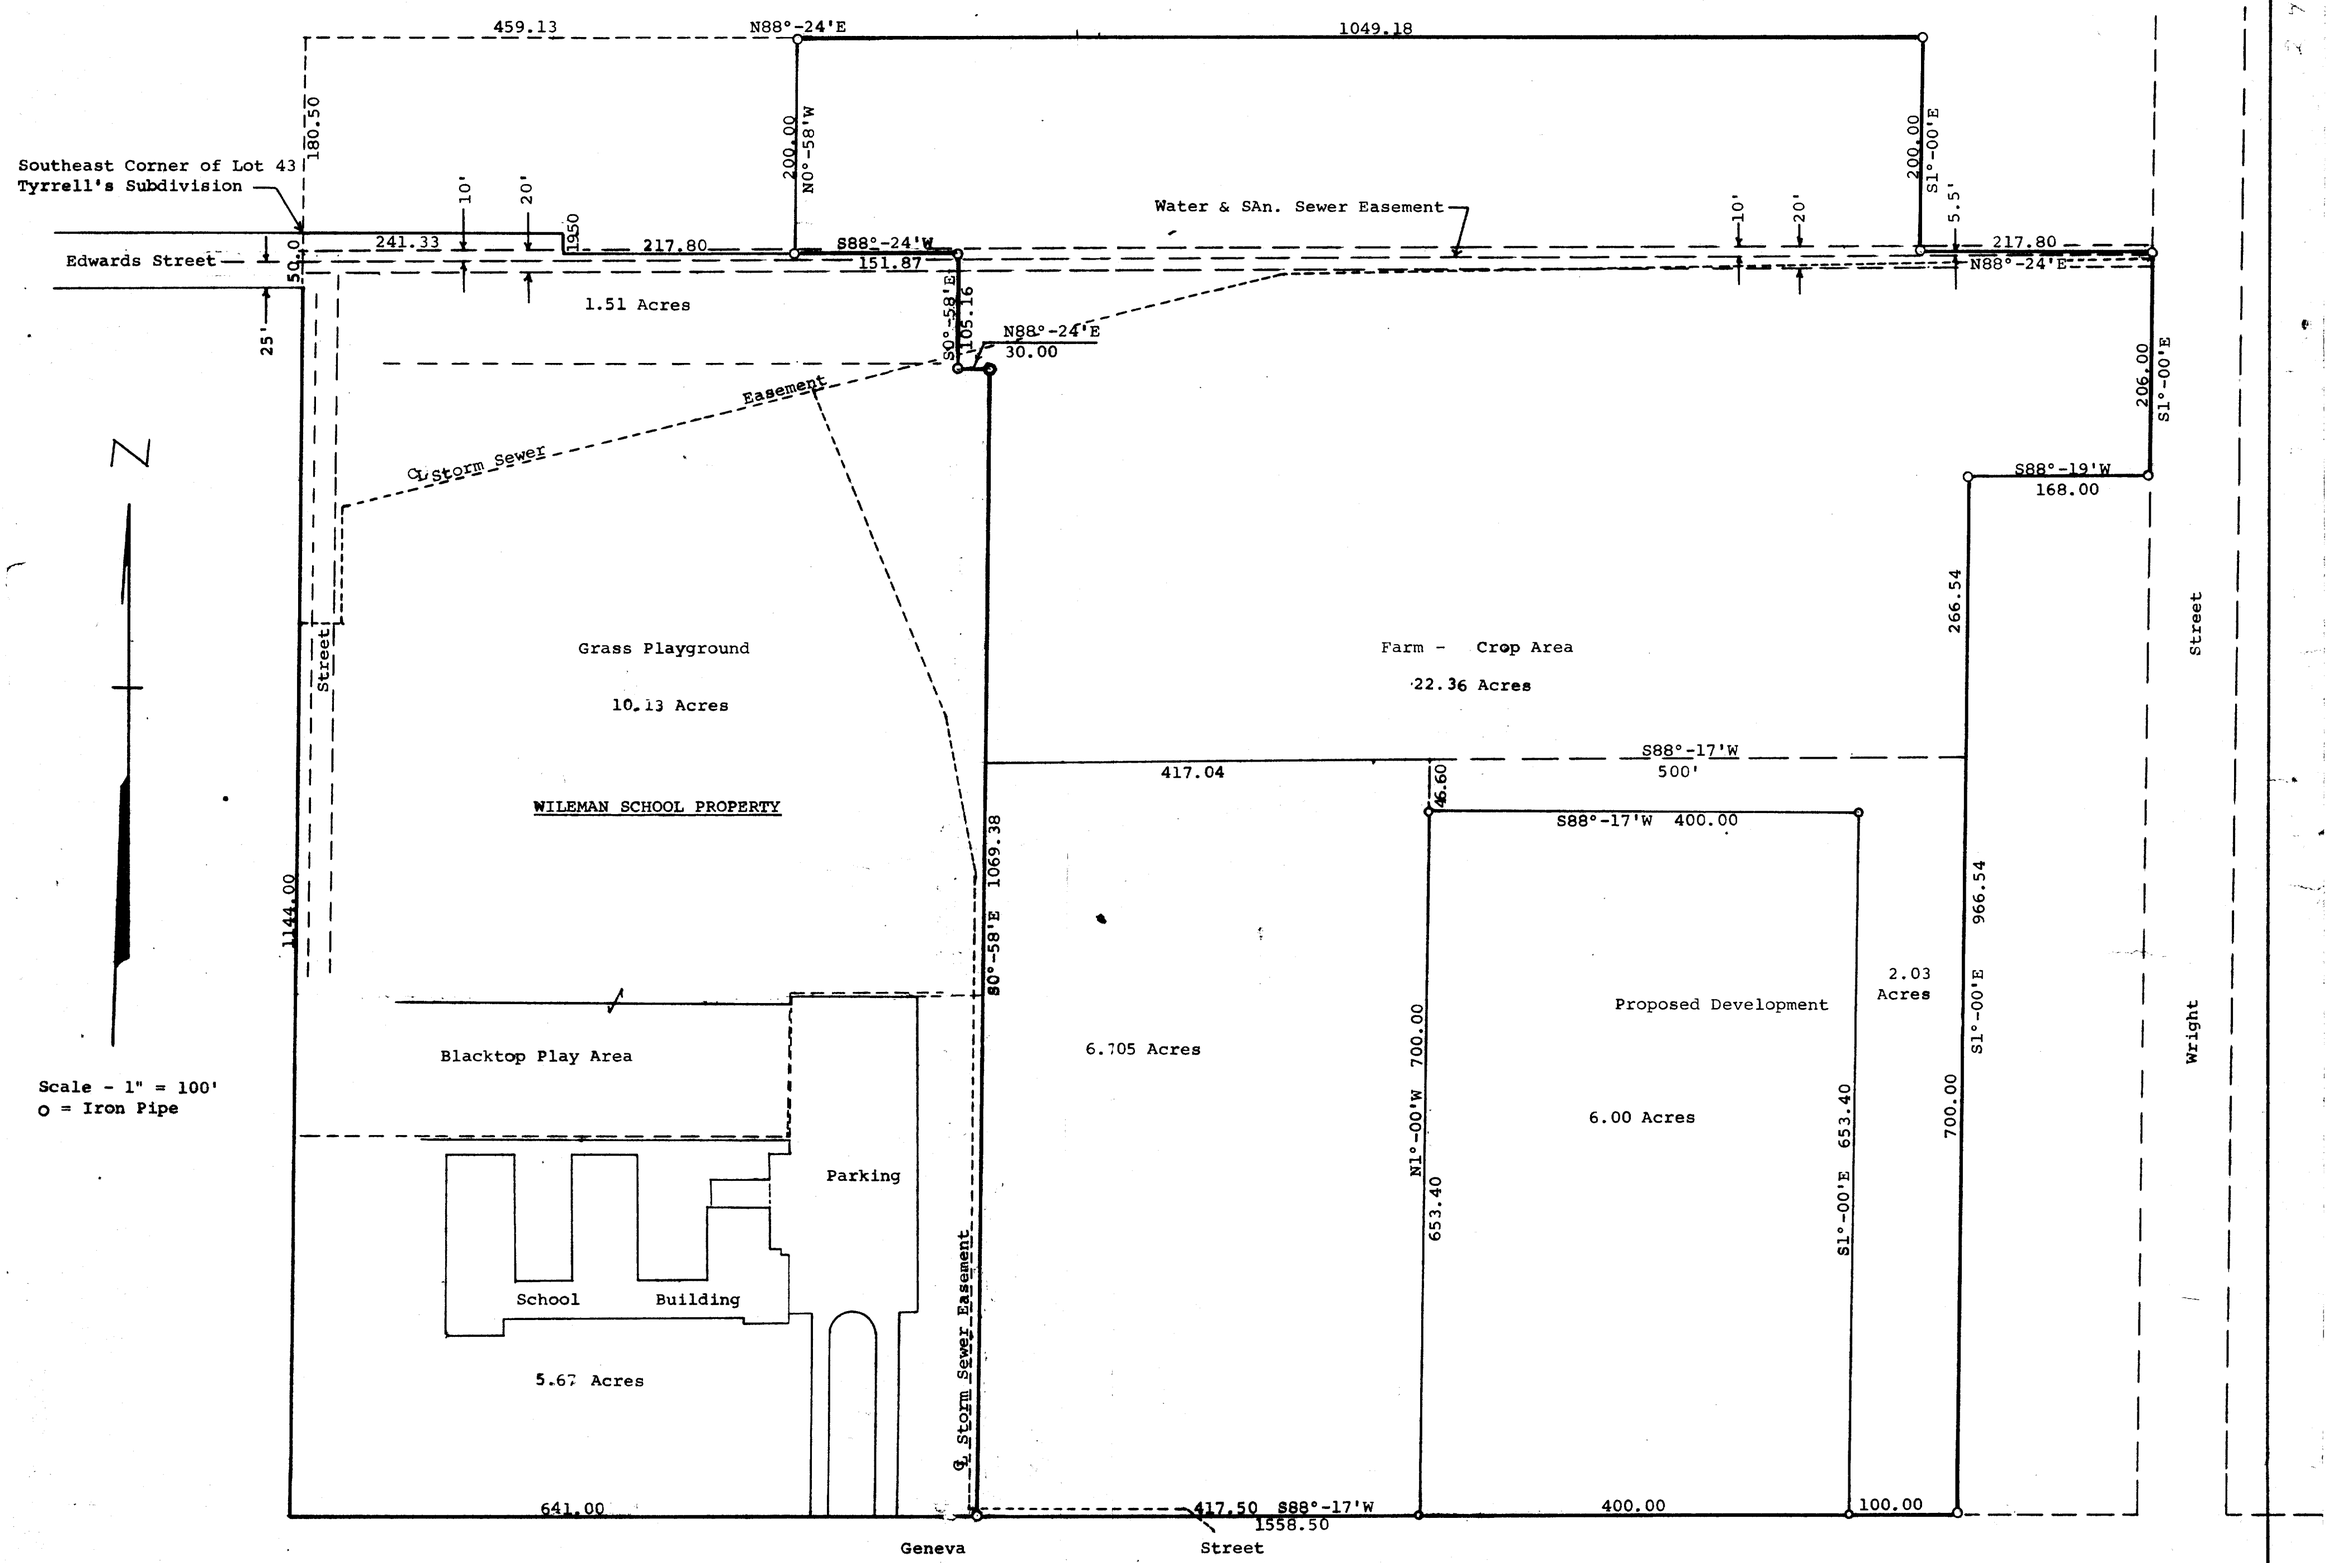

Plat of survey of the Elementary School Property located in the South ½ of Section 17, T 2 N, R 16 E, City of Delavan, Walworth County, Wisconsin.
June 23, 1970
Revised 7/9/70
Revised 7/18/70
Revised 1/4/71
Revised 6/12/71, 9/9/72

George F. Dunham
George F. Dunham, Surveyor
Delavan, Wisconsin

XUP-18 Bowl Inlet-C 1840 C 1642 XUP-13 E 18F 136