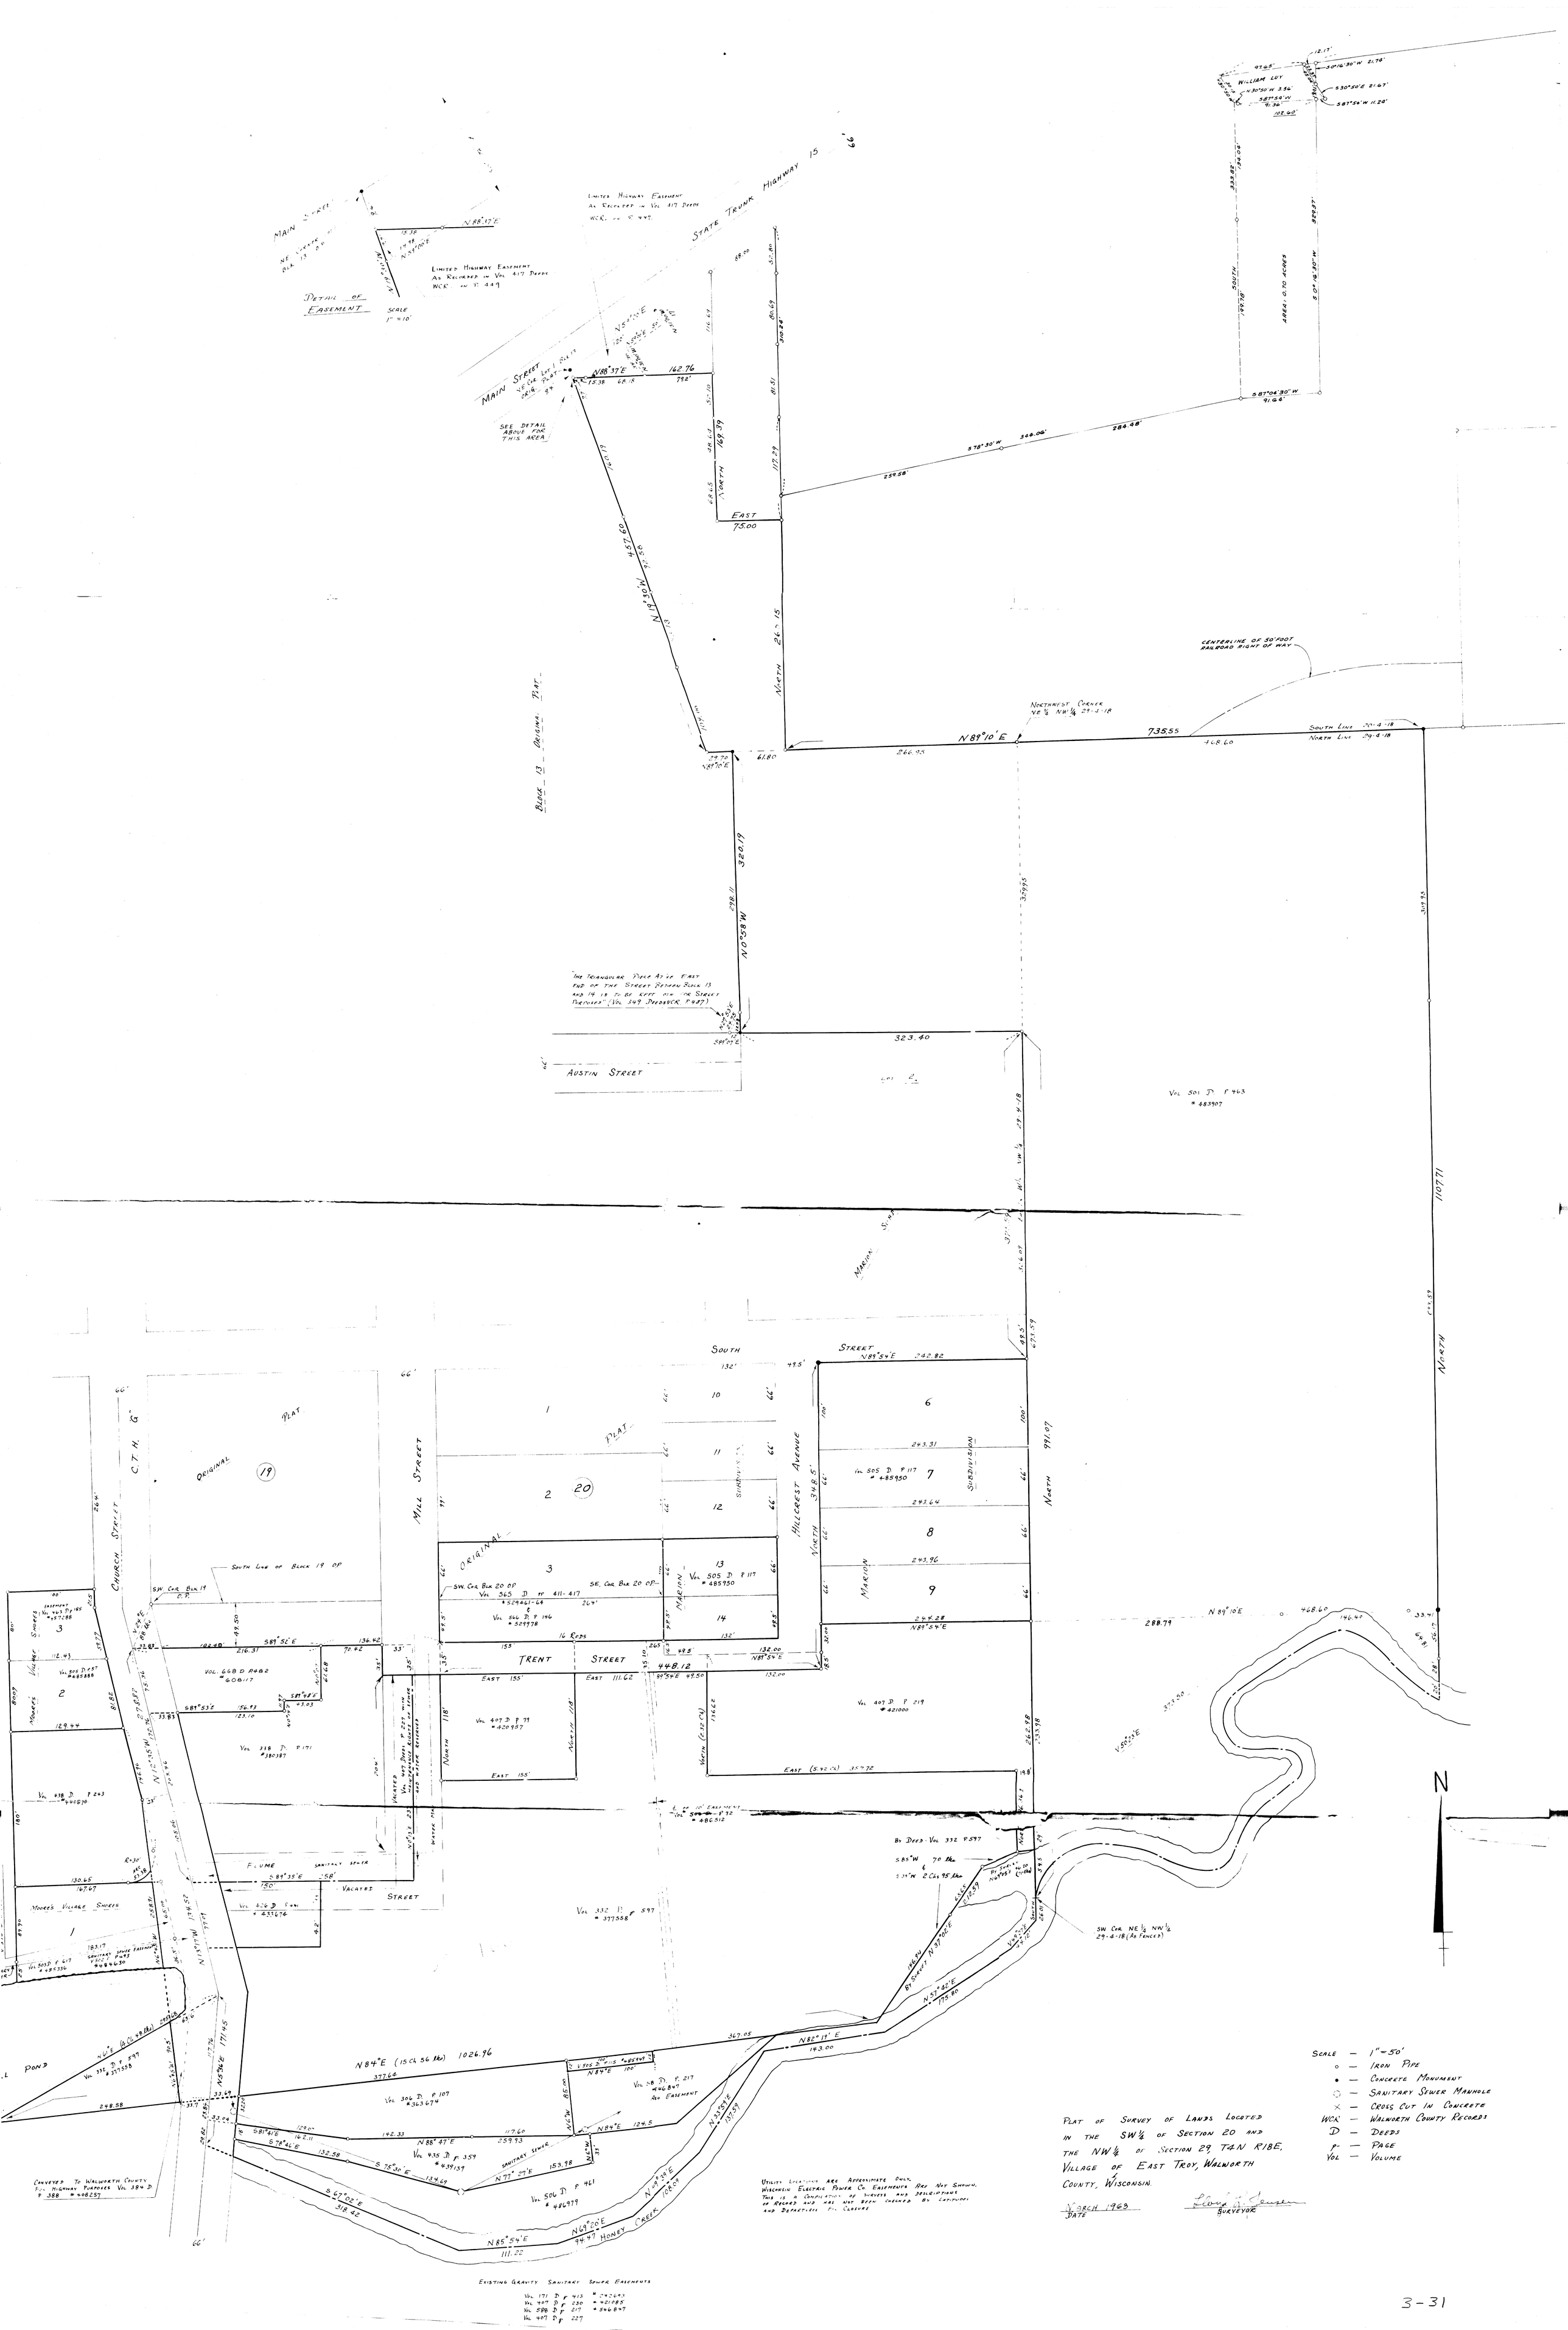
STATE TRUNK HIGHWAY 15
MAIN STREET
DETAIL OF EASEMENT
SCALE 1" = 10'
LIMITED HIGHWAY EASEMENT AS RECORDED IN VOL 417 DEEDS WCR. ON P. 449
SEE DETAIL ABOVE FOR THIS AREA
EAST 75.00
NORTH 169.39
NORTH 260.15
N 89°10' E
735.55
NORTHWEST CORNER NE 1/4 NW 1/4 29-4-18
CENTERLINE OF 50' FOOT RAILROAD RIGHT OF WAY
SOUTH LINE 30-4-18
NORTH LINE 29-4-18
WILLIAM LUY
AREA: 0.70 ACRES
BLOCK 13 ORIGINAL PLAT
N 0°58' W
320.19
323.40
AUSTIN STREET
LOT 2
VOL 501 D. P. 463 # 483907
SOUTH 1107.71
MARION STREET
HILLCREST AVENUE
SUBDIVISION
ORIGINAL PLAT
MILL STREET
CHURCH STREET
C.T.H. G
TRENT STREET
SOUTH LINE OF BLOCK 19 OP
SW. COR. BLK 20 OP
SE. COR. BLK 20 OP
16 RODS
EAST 155'
EAST 111.62
NORTH 118'
EAST (5.42 CH) 357.72
VOL. 668 D P482 # 608117
VOL 338 D. P 171 # 380387
VOL 407 D P 79 # 420957
VOL 407 D P 219 # 421000
VOL 505 D P 117 # 485950
VOL 565 D P 411-417 # 529461-64
VOL 566 D P 146 # 529978
FLUME
SANITARY SEWER
VACATED STREET
VOL 332 D P 597 # 377558
VOL 306 D P 107 # 363674
VOL 435 D P 359 # 439139
VOL 506 D P 461 # 486979
VOL 58 D P 217 # 546847
HONEY CREEK
POND
MOORE'S VILLAGE SHORES
CONVEYED TO WALWORTH COUNTY FOR HIGHWAY PURPOSES VOL 384 D P 388 # 408257
UTILITY LOCATIONS ARE APPROXIMATE ONLY. WISCONSIN ELECTRIC POWER CO. EASEMENTS ARE NOT SHOWN. THIS IS A COMPILATION OF SURVEYS AND DESCRIPTIONS OF RECORD AND HAS NOT BEEN CHECKED BY LATITUDES AND DEPARTURES FOR CLOSURE
EXISTING GRAVITY SANITARY SEWER EASEMENTS
VOL 171 D P 413 # 242693
VOL 407 D P 230 # 421085
VOL 588 D P 217 # 546847
VOL 407 D P 227
SW COR NE 1/4 NW 1/4 29-4-18 (AS FENCED)
SCALE — 1" = 50'
o — IRON PIPE
• — CONCRETE MONUMENT
◌ — SANITARY SEWER MANHOLE
× — CROSS CUT IN CONCRETE
WCR — WALWORTH COUNTY RECORDS
D — DEEDS
P — PAGE
VOL — VOLUME
PLAT OF SURVEY OF LANDS LOCATED IN THE SW 1/4 OF SECTION 20 AND THE NW 1/4 OF SECTION 29 T4N R18E, VILLAGE OF EAST TROY, WALWORTH COUNTY, WISCONSIN.
MARCH 1963
DATE
SURVEYOR
N

3-31