
GEORGE T. DUNHAM

SURVEYING & SUBDIVIDING

DELAVAN, WISCONSIN

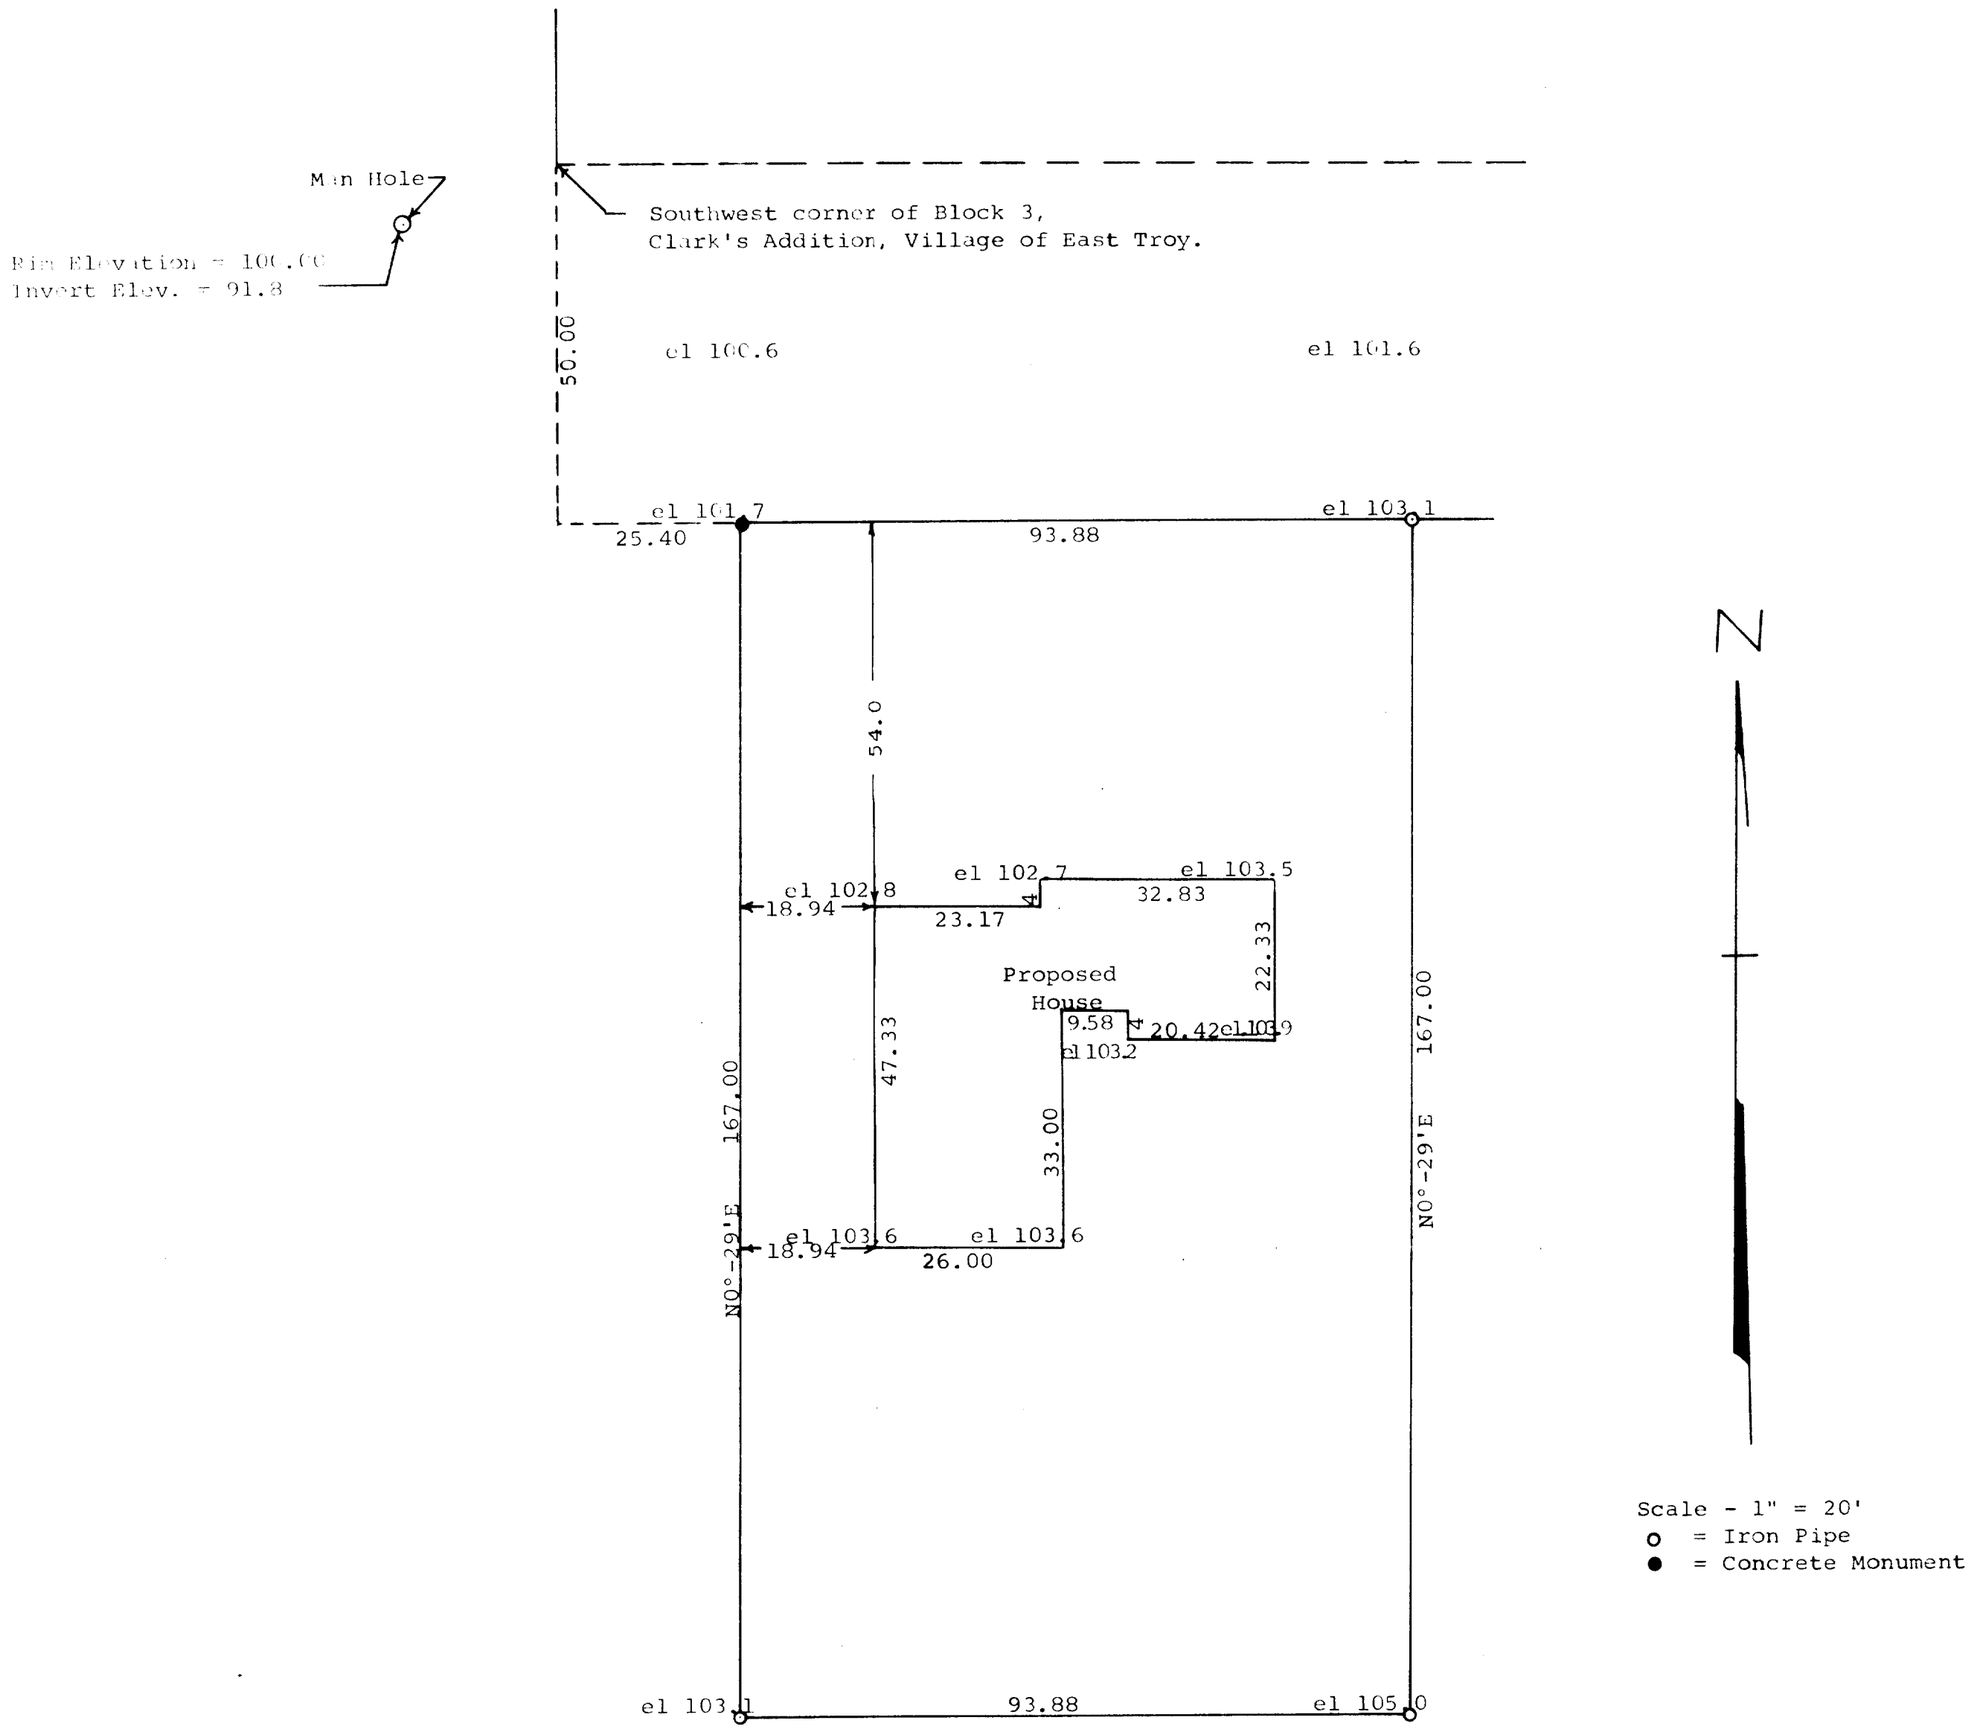

STATE OF WISCONSIN)
SS
COUNTY OF WALWORTH)

I, George T. Dunham, Surveyor, certify that I have surveyed the property described as follows,

A parcel of land located in the Northwest ¼ of the Northeast ¼ of Section 30 and in the Southwest ¼ of the Southeast ¼ of Section 19, T 4 N, R 18 E, Village of East Troy, Walworth County, Wisconsin, described as follows, to-wit: Commencing at the southwest corner of Block 3 of Clark's Addition to the Village of East Troy; thence Southerly along the southerly extension of the west line of said Block 3, 50.00 feet; thence East parallel with the south line of said Block 3, 25.40 feet to the place of beginning; thence continue East parallel with the said south line 93.88 feet; thence S 0° - 29' W 167.00 feet; thence West parallel with the south line of said Block 3, 93.88 feet; thence N 0° - 29' E 167.00 feet to the place of beginning,

and that the above plat is an accurate survey and a true representation thereof and correctly shows the exterior boundary lines and location of the proposed house to be built on said property.

June 1, 1971
Revised July 2, 1971

George T. Dunham, Surveyor

WISCONSIN
GEORGE T. DUNHAM
DELAVAN, WIS.
LAND SURVEYOR

3-4 D

K&E 10-7155 250-10-69

UP-112A