

SECOND FLOOR - DETAIL #1

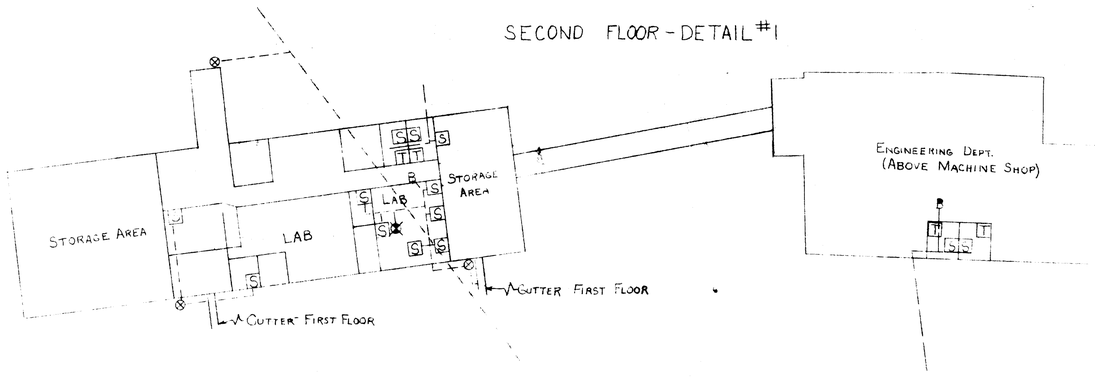

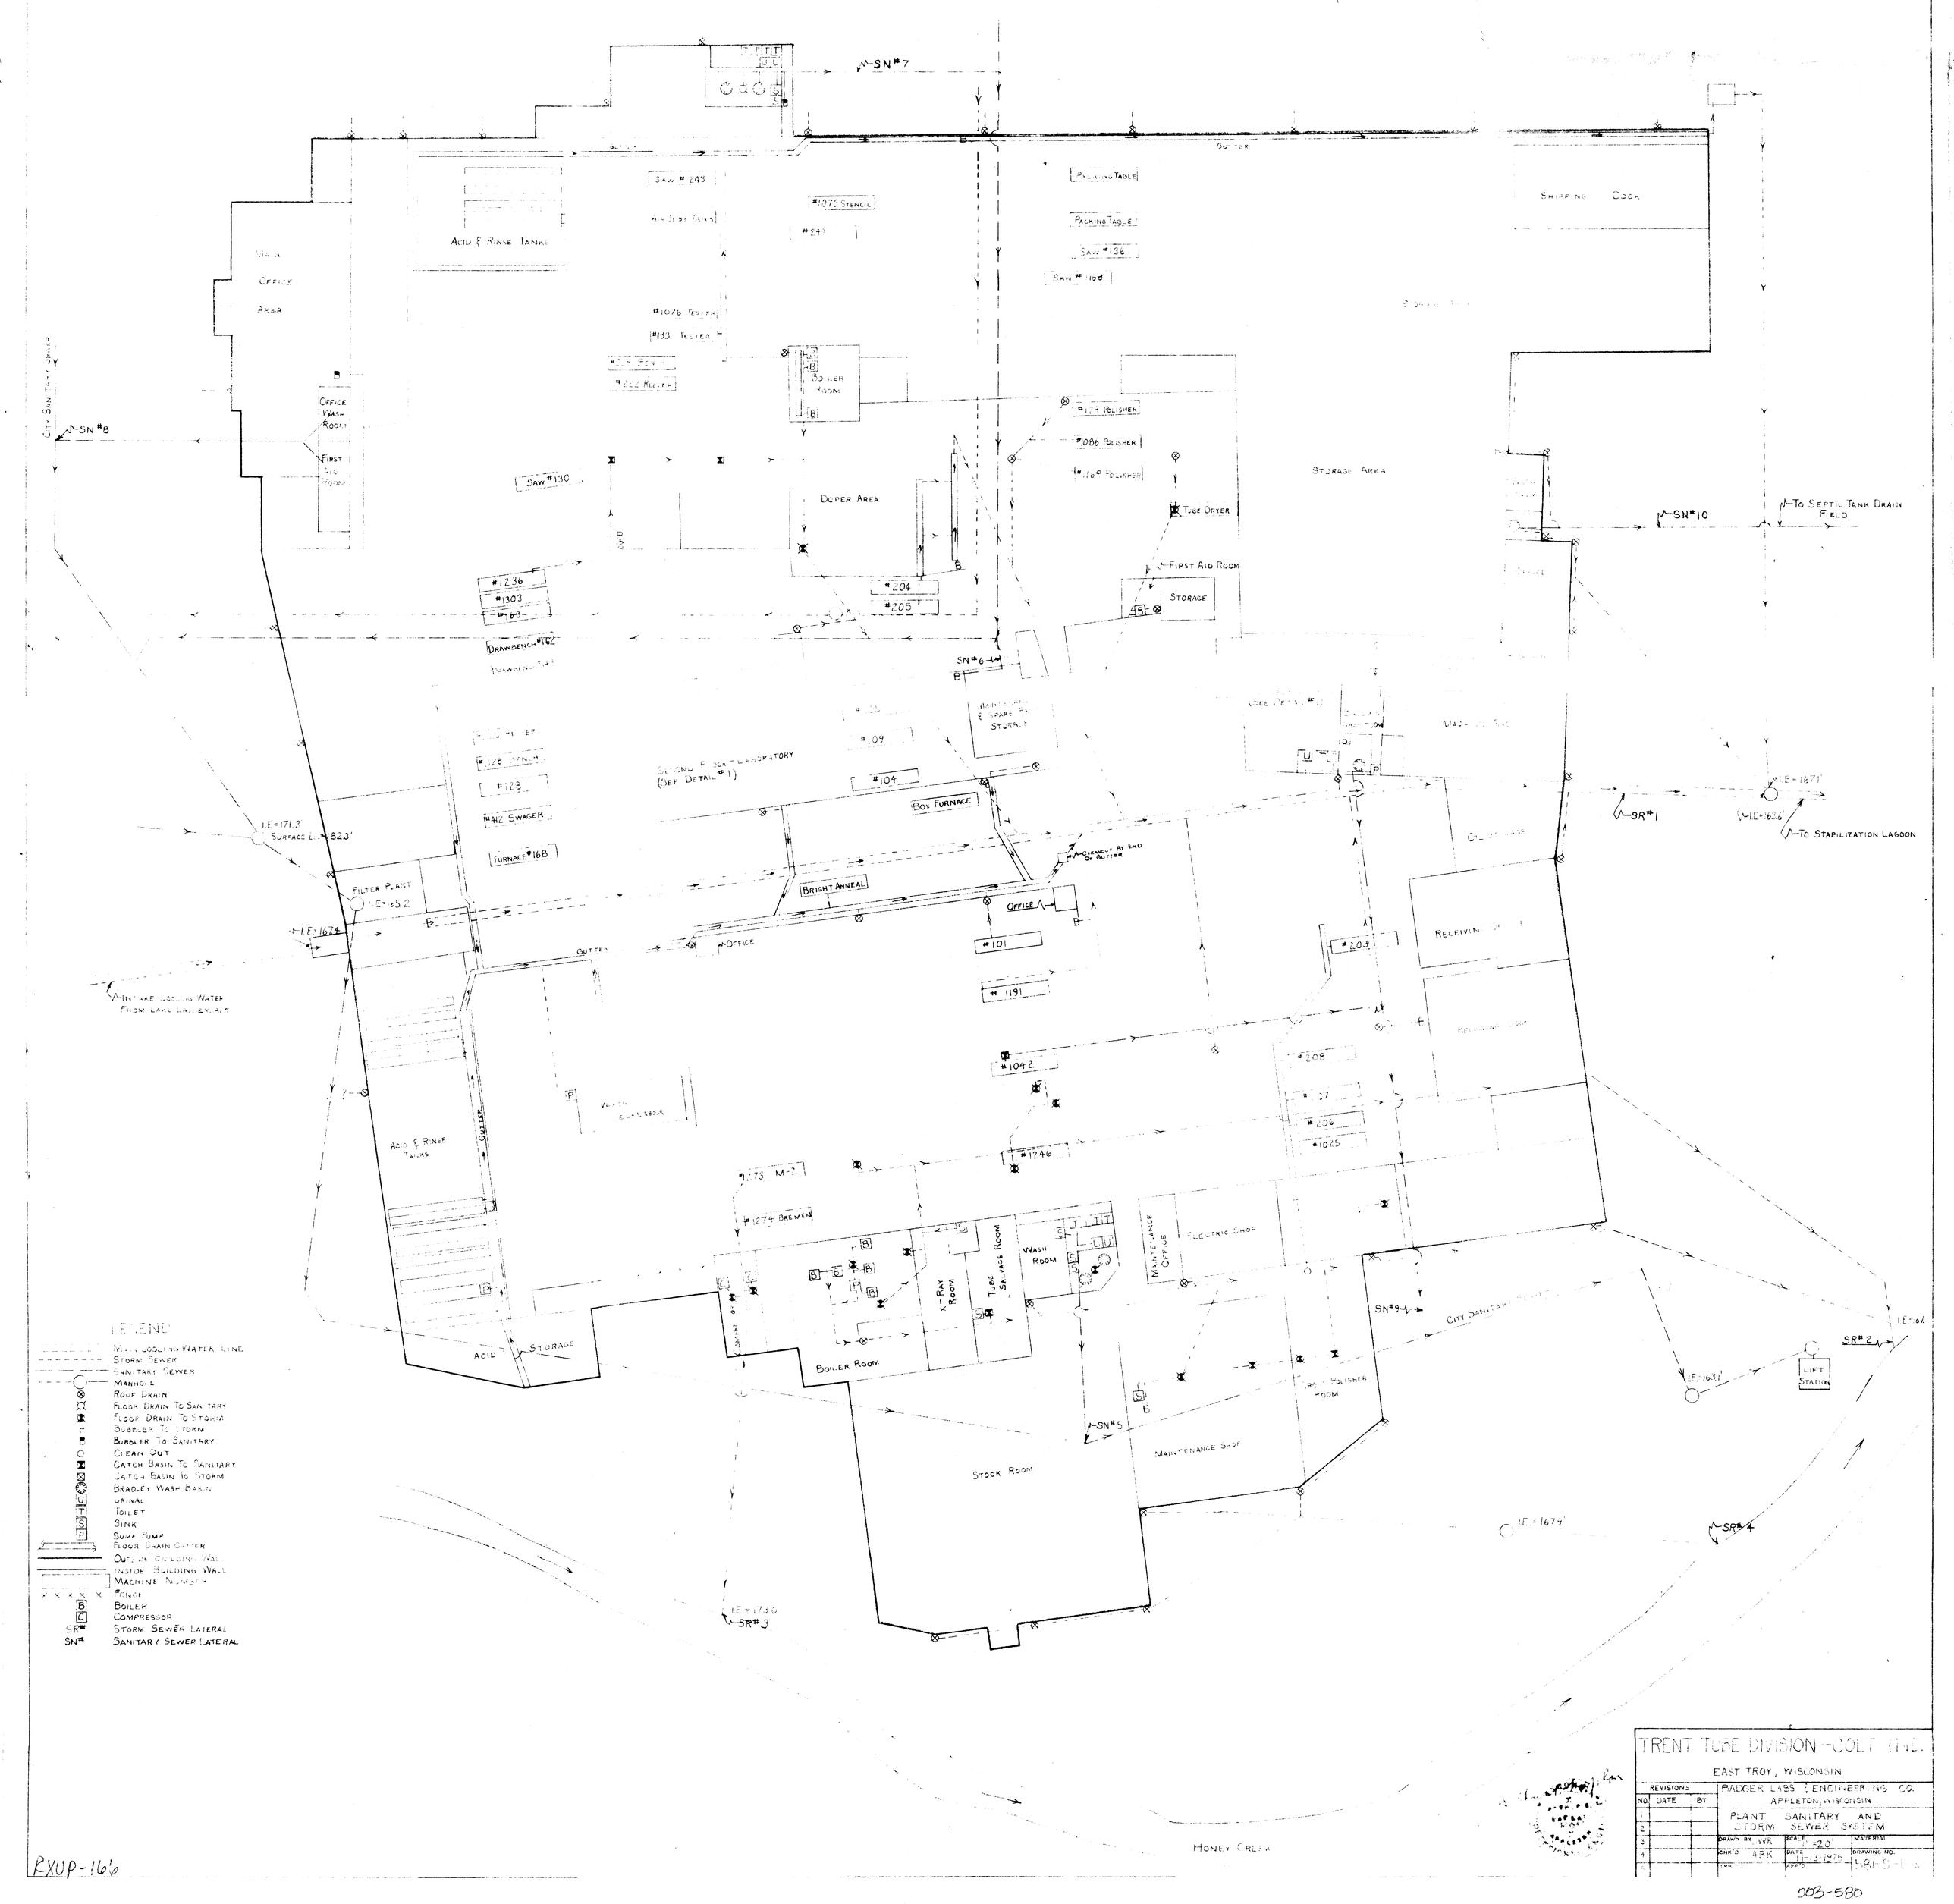

LEGEND

- Main Cooling Water Line
- Storm Sewer
- Sanitary Sewer
- Manhole
- Roof Drain
- Floor Drain To Sanitary
- Floor Drain To Storm
- Bubbler To Storm
- Bubbler To Sanitary
- Clean Out
- Catch Basin To Sanitary
- Catch Basin To Storm
- Bradley Wash Basin
- Urinal
- Toilet
- Sink
- Sump Pump
- Floor Drain Gutter
- Outside Building Wall
- Inside Building Wall
- Machine Number
- Fence
- B Boiler
- C Compressor
- SR# Storm Sewer Lateral
- SN# Sanitary Sewer Lateral

TRENT TUBE DIVISION - CRUCIBLE INC.

EAST TROY, WISCONSIN

REVISIONS			BADGER LABS & ENGINEERING CO. APPLETON, WISCONSIN
NO.	DATE	BY	PLANT SANITARY AND STORM SEWER SYSTEM
1			DRAWN BY: WR — SCALE: 1"=20' — MATERIAL:
2			CHK'D: ABK — DATE: 11-3-1976 — DRAWING NO.
3			TRACED: — APPD:
4			

RXUP-1676

003-580