
## PLAT OF SURVEY

**LOT 146, STERLING OAKS ADDITION NO. 1,** being a part of the Northwest 1/4 and Southwest 1/4 of the Northeast 1/4 and a part of the Northeast 1/4 and Southeast 1/4 of the Northwest 1/4, all in Section 20, Town 4 North, Range 18 East, Village of East Troy, Walworth County, Wisconsin.

**Surveyed for: Bielinski Bros. Builders Inc./Peter and Sage Zimmerman**

**Suggested yard grade per grading plan: 851.25**

RECEIVED
MAY 16 2000

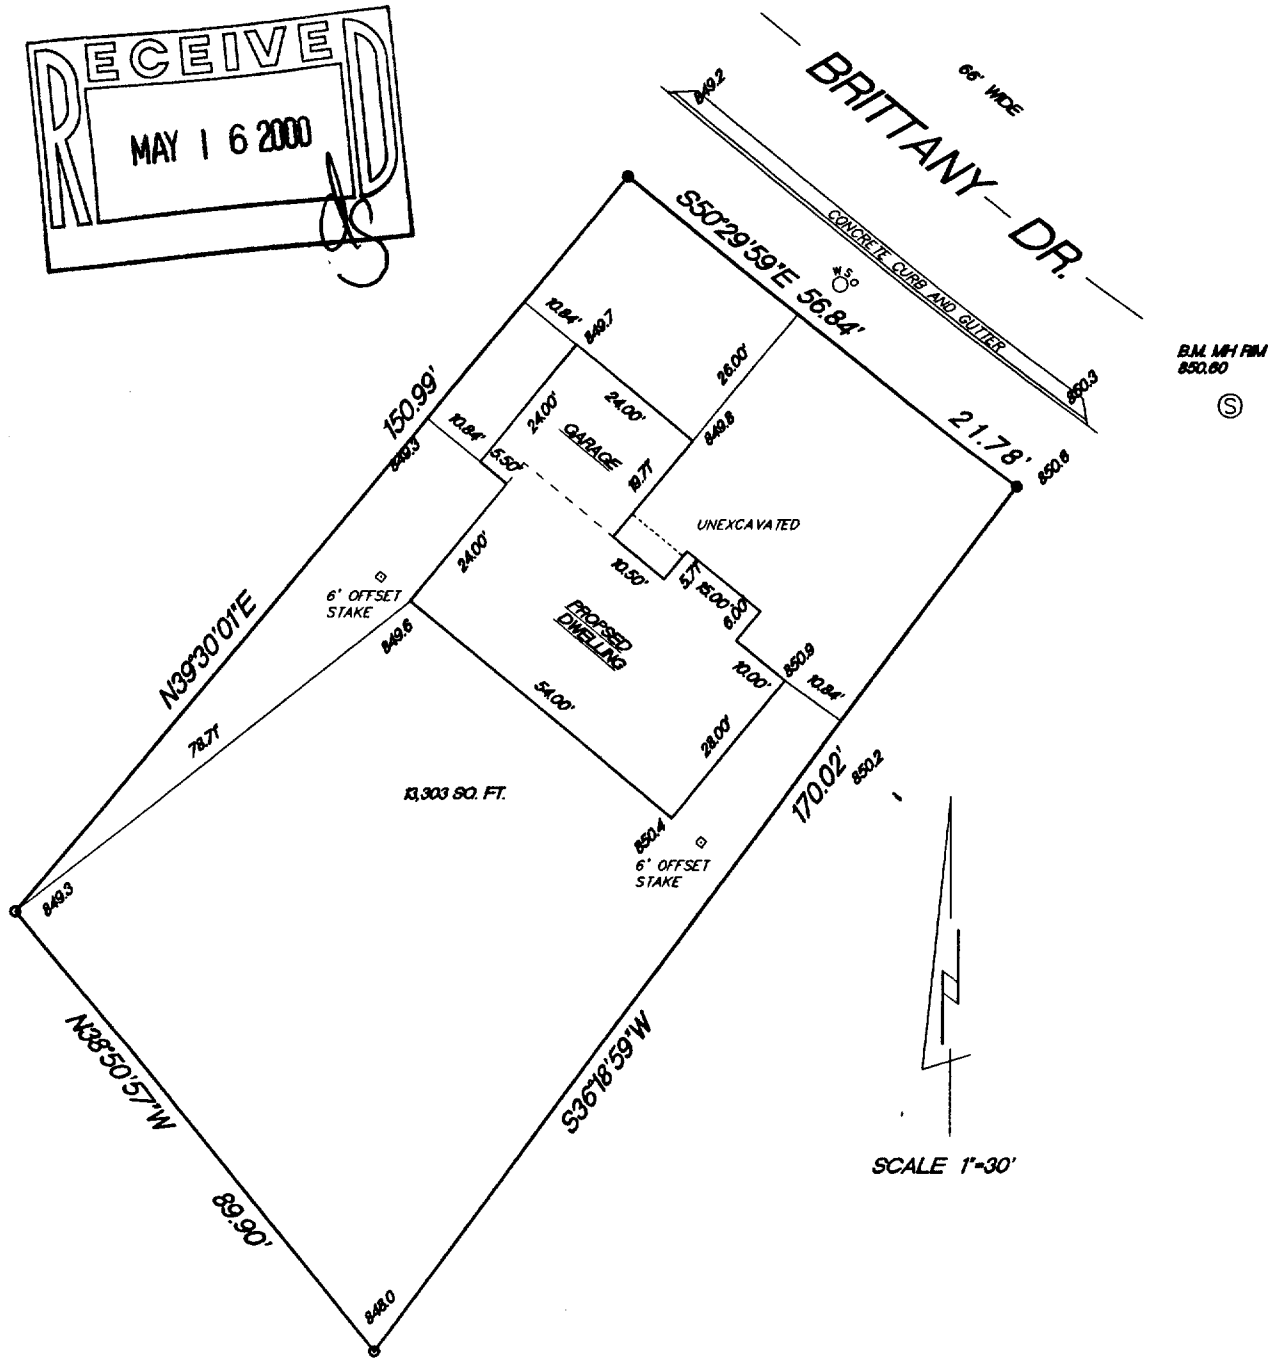


o FOUND 1" IRON PIPE

● FOUND NAIL

848.0 EXISTING SOIT ELEVATIONS

| RADIUS | LENGTH | CHORD | BEARING | DELTA |
|---|---|---|---|---|
| 391.97' | 21.78' | 21.78' | S52°05'30"E | 03°11'03" |

"I hereby certify that I have surveyed the above described property and that the above map is a true representation thereof and shows the size and location of the property, its exterior boundaries, the location of all visible structures and dimension of all principal buildings thereon, boundary fences, apparent easements, roadways and encroachments if any."

"This survey is made for the use of the present owners of the property, and also those who purchase, mortgage or guarantee the title thereto within one year from date hereof."

**KETTLE MORAINE SURVEYING**
**W356 S9050 Godfrey Lane**
**Eagle Wisconsin 53119**
**P.O. Box 357**
**(262) 594-3484**
**Terrance E. Pisarek R.L.S.**

WISCONSIN TERRANCE E. PISAREK S-1130 EAGLE, WISCONSIN LAND SURVEYOR

**THIS IS NOT AN ORIGINAL SURVEY UNLESS THE SEAL IS RED.**

| 5/10/00 | TEP/DW | TEP | 00128 |
|---|---|---|---|
| DATE | FIELD WORK BY | DRAWN BY | JOB NUMBER |

RST01-76

003-692