
PLAT OF SURVEY

OF

Part of Lot 3 of P.O. Griste's Addition to the Village of East Troy, Walworth County, Wisconsin

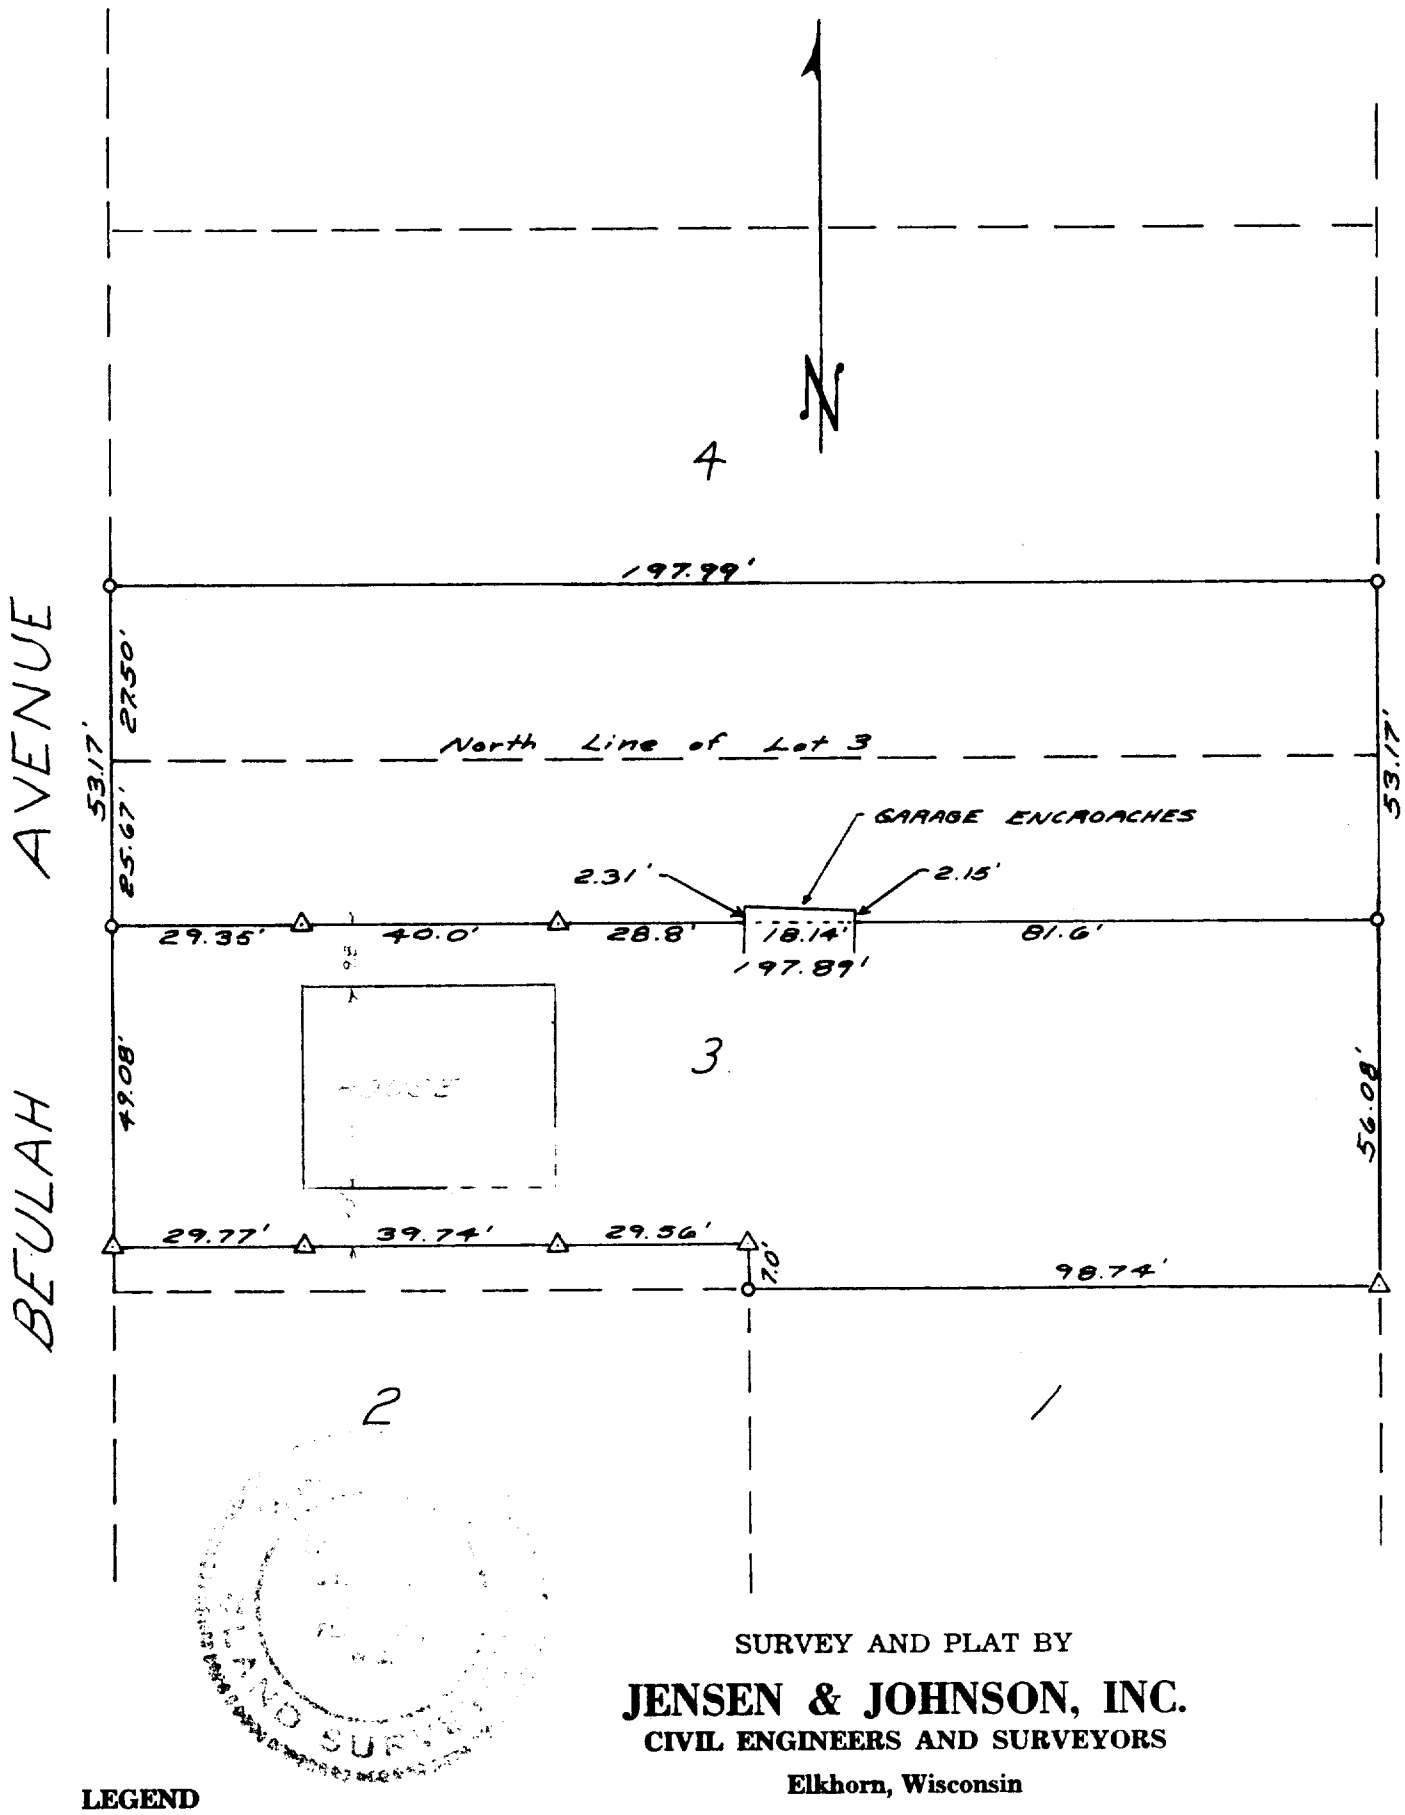

SURVEY AND PLAT BY

JENSEN & JOHNSON, INC.

CIVIL ENGINEERS AND SURVEYORS

Elkhorn, Wisconsin

LEGEND

○ — Iron Pipe *Found*

● — Concrete Monument

Scale 1" = 30'

△ — Iron Rod Set

WE CERTIFY: That we have surveyed the above described property and that the plat shown hereon is an accurate survey and a true representation thereof and correctly shows the exterior boundary lines and all divisions of said property.

Date 2 APRIL 1973

Lloyd L. Jensen

LLOYD L. JENSEN,

Wisconsin Registered Land Surveyor, No. S-211

RG-5

3-77 J