PLAT OF SURVEY

PART OF LOTS 2 & 3 OF THE JAMES JONES 2nd ADDITION, LOCATED IN THE CITY OF ELKHORN, WALWORT CO., WISC.

Blk 2

JENSEN & JOHNSON
ENGINEERS & SURVEYORS
ELKHORN, WISC.

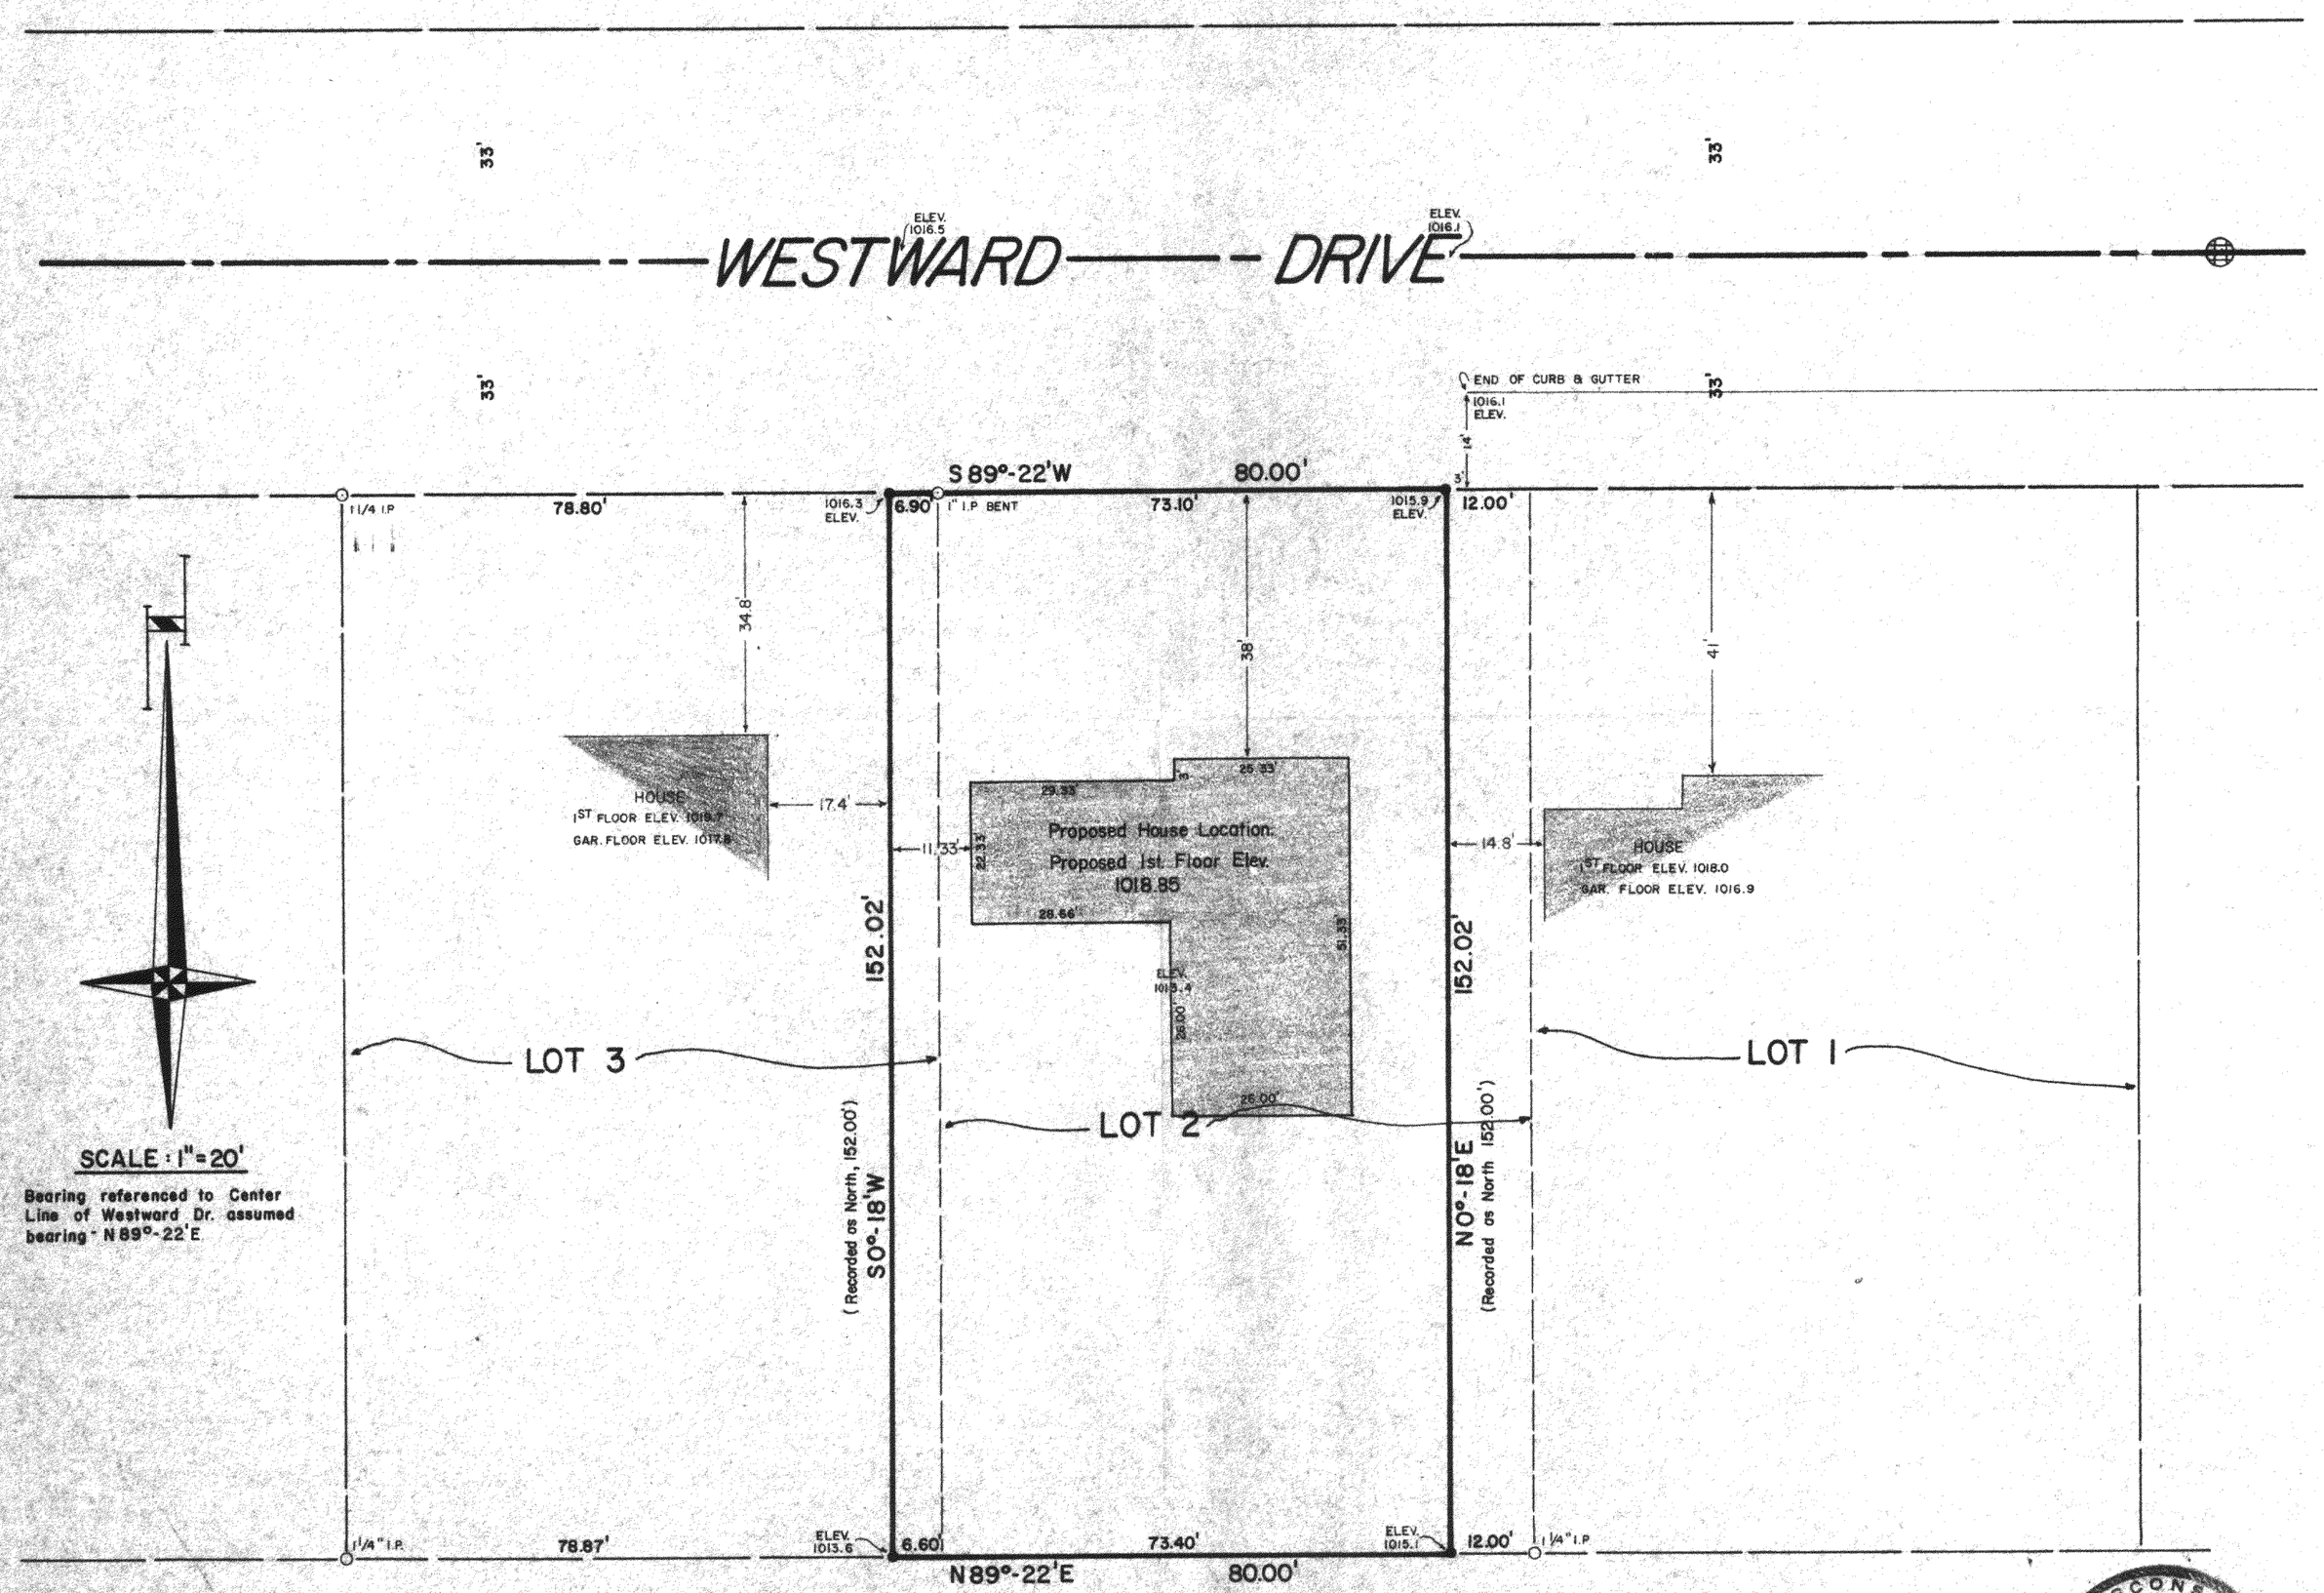

SCALE: 1" = 20'

Bearing referenced to Center Line of Westward Dr. assumed bearing - N 89°-22'E

LEGEND

O- Iron pipe found (size noted)

●- 3/4" x 24" Iron pipe weighing 1.50 lbs/lin ft. set.

I, William A. Shearman, Registered Land Surveyor, do hereby certify that the plat shown hereon is an accurate survey and a true representation thereof and correctly shows the exterior boundary line and all divisions of said property which have been surveyed under my direction.

WISCONSIN WILLIAM A. SHEARMAN S-1378 ELKHORN WISC. LAND SURVEYOR

July 29, 1972 William A. Shearman

William A. Shearman S-1378
Registered Land Surveyor

SURVEYED FOR CHARLES BRANSKY

P.O. - 1658.187

JA2-17

4-184