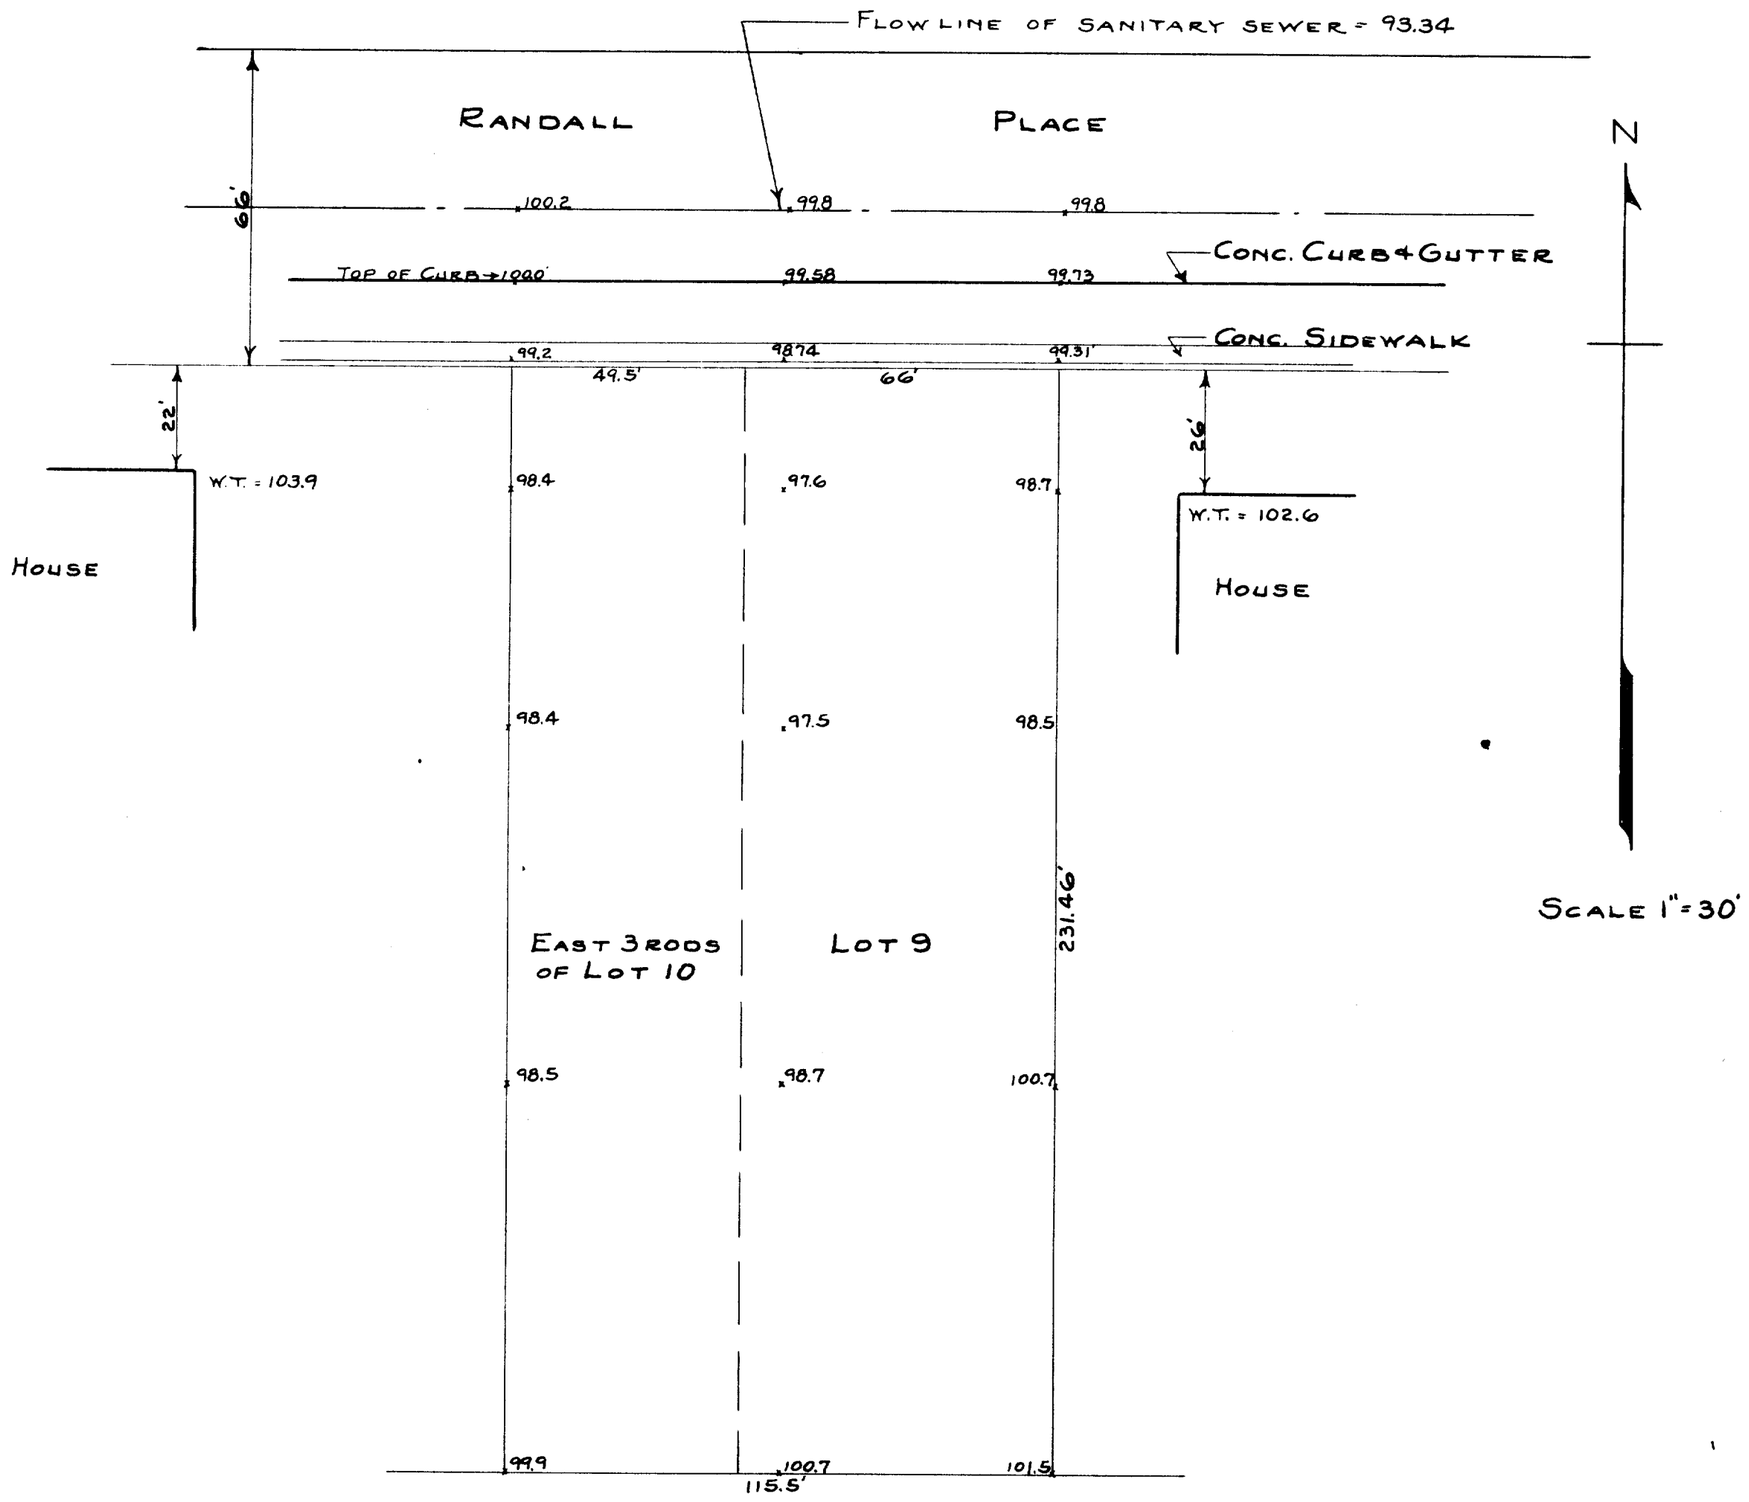


PLAT OF ELEVATIONS ON LOT 9 AND THE EAST 3 RODS OF LOT 10 OF BLOCK 2 OF HODGES ADDITION TO THE CITY OF ELKHORN, WALWORTH COUNTY WISCONSIN.

AUG. 1945

Floyd L. Jensen
COUNTY SURVEYOR

HO- 20 (Topo Map

4-10J