
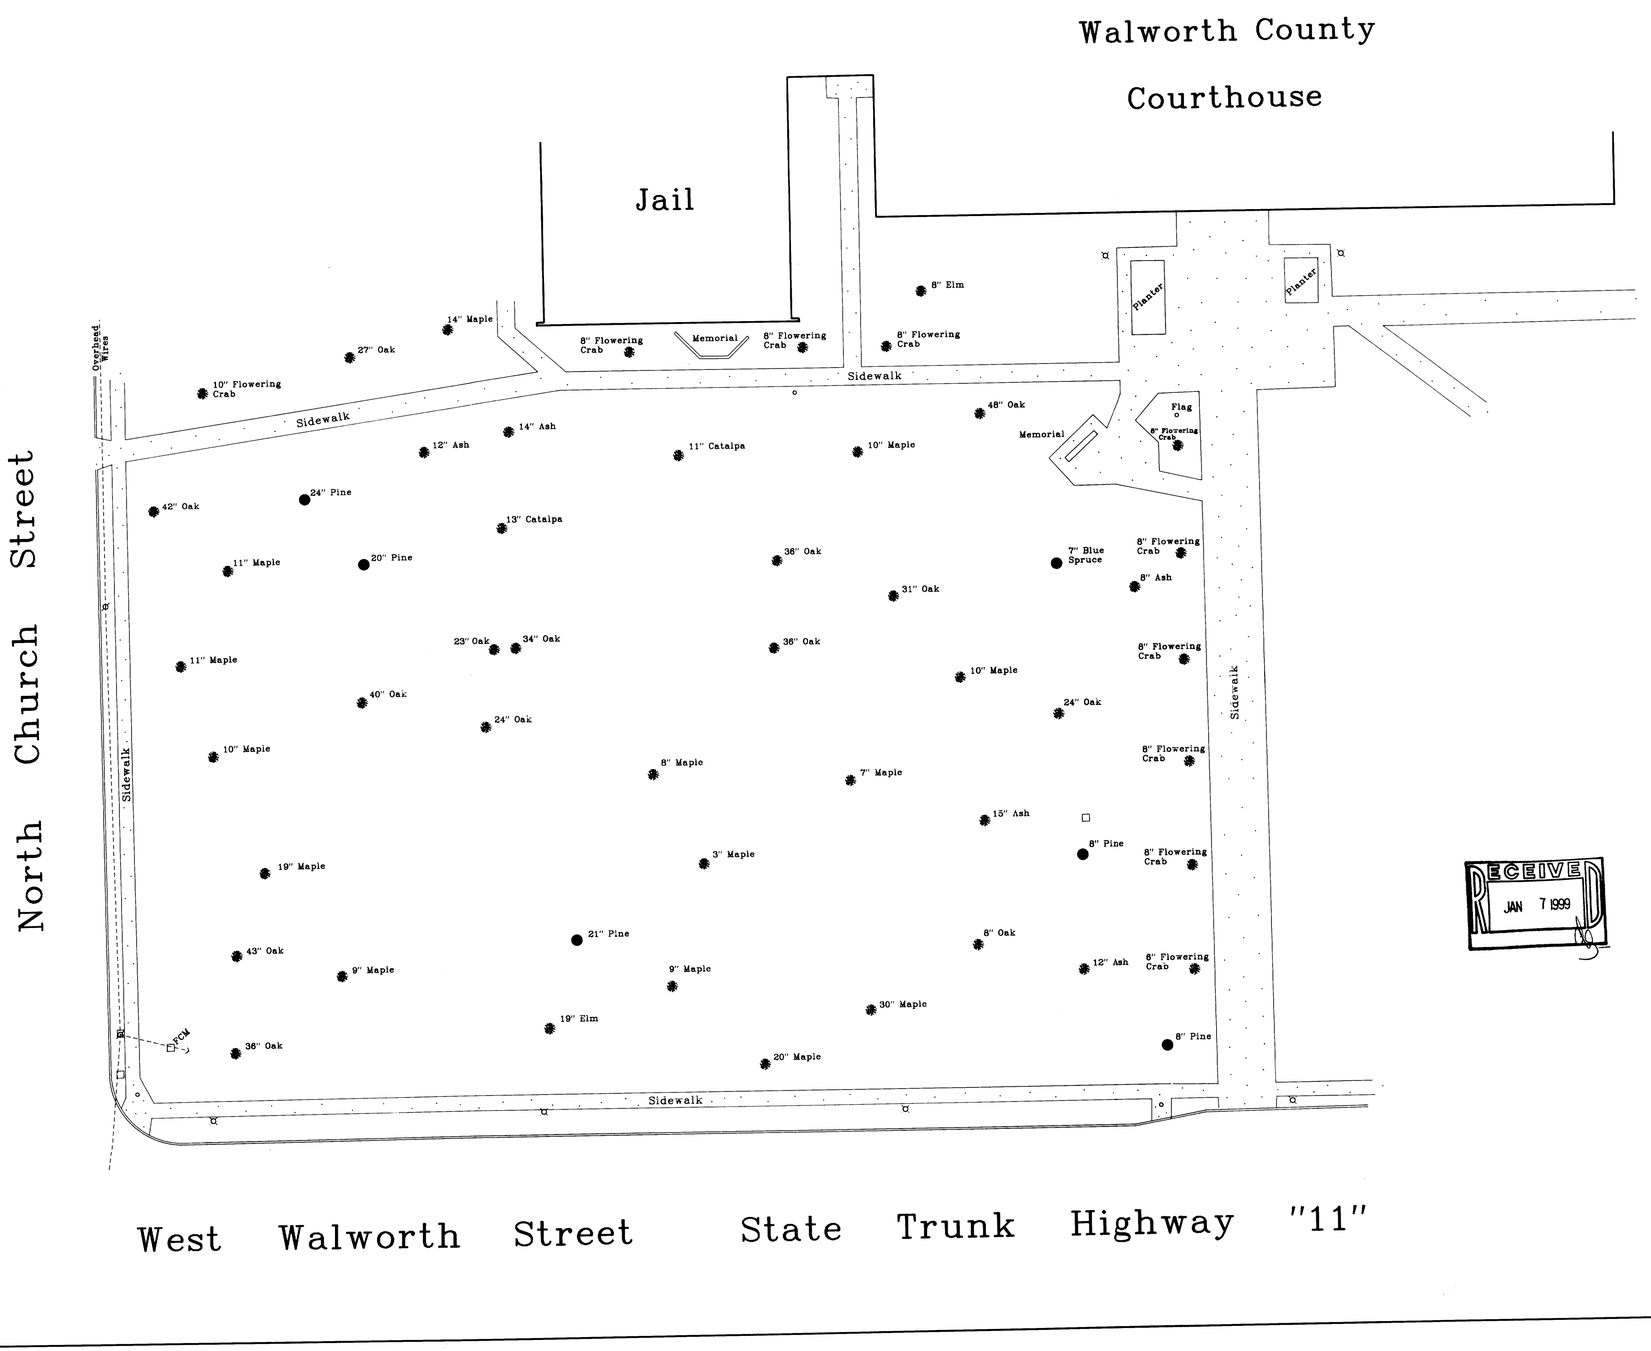


PLAT OF SURVEY

of

Part of the "Courthouse Square" located in the located in the Southeast 1/4 of Section 36, Town 3 North, Range 16 East, City of Elkhorn, Walworth County, Wisconsin.

Prepared for: The City of Elkhorn

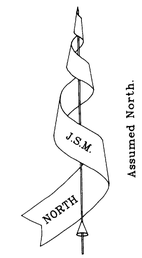

JENSEN SURVEYING & MAPPING S.C.

45 South Wisconsin Street P.O. Box 322

Elkhorn, Wisconsin. 53121

Telephone & Facsimile (414) 723-3434

Mapping date: August 11, 1995.

Revisions:

Legend

- Deciduous Tree
- Coniferous Tree
- Light Pole
- Utility Pole
- Concrete Surface
- Electric Box
- Manhole or Catch Basin

Copy ____ of ____.

Not Certified Unless Stamped in red.

Scale in Feet
1"=20'

0' 10' 20' 40' 60'

Note: This survey plat is not certified unless signed and sealed in red ink.

Copyright c 1995 by Jensen Surveying & Mapping S.C.

All rights reserved. No part of this survey plat may be reproduced or transmitted in any form by any means - graphic, electronic, or mechanical, including photocopying, tracing, or information storage and retrieval systems - without permission in writing from Thomas P.A. Jensen, Jensen Surveying & Mapping S.C.

I, Thomas P.A. Jensen, Wisconsin Registered Land Surveyor, do hereby certify that this survey was performed by me, or under my direction in full compliance with the owner's / agent's instructions and Chapter A-E 7 of the Wisconsin Administrative Code "Minimum Standards for Property Surveys"; and that this map is as accurate representation thereof to the best of my knowledge and belief.

Date: _____

Thomas P.A. Jensen R.L.S. 1084

Sheet no. 1 of 1 Sheets

Job Reference Number: 1995.068

RECEIVED
JAN 7 1999

YOP-140A

004-1131