PLAT OF SURVEY

LOT 6, MAPLE VIEW SUBDIVISION, located in the Northwest ¼ and the Southwest ¼ of the Northwest ¼ of Section 31, Town 3 North, Range 17 East, City of Elkhorn, Walworth County, Wisconsin.

Surveyed for: Bielinski Brothers Builders/ David and Angela Recknagel

Suggested yard grade per the City Engineers office: 1020.7

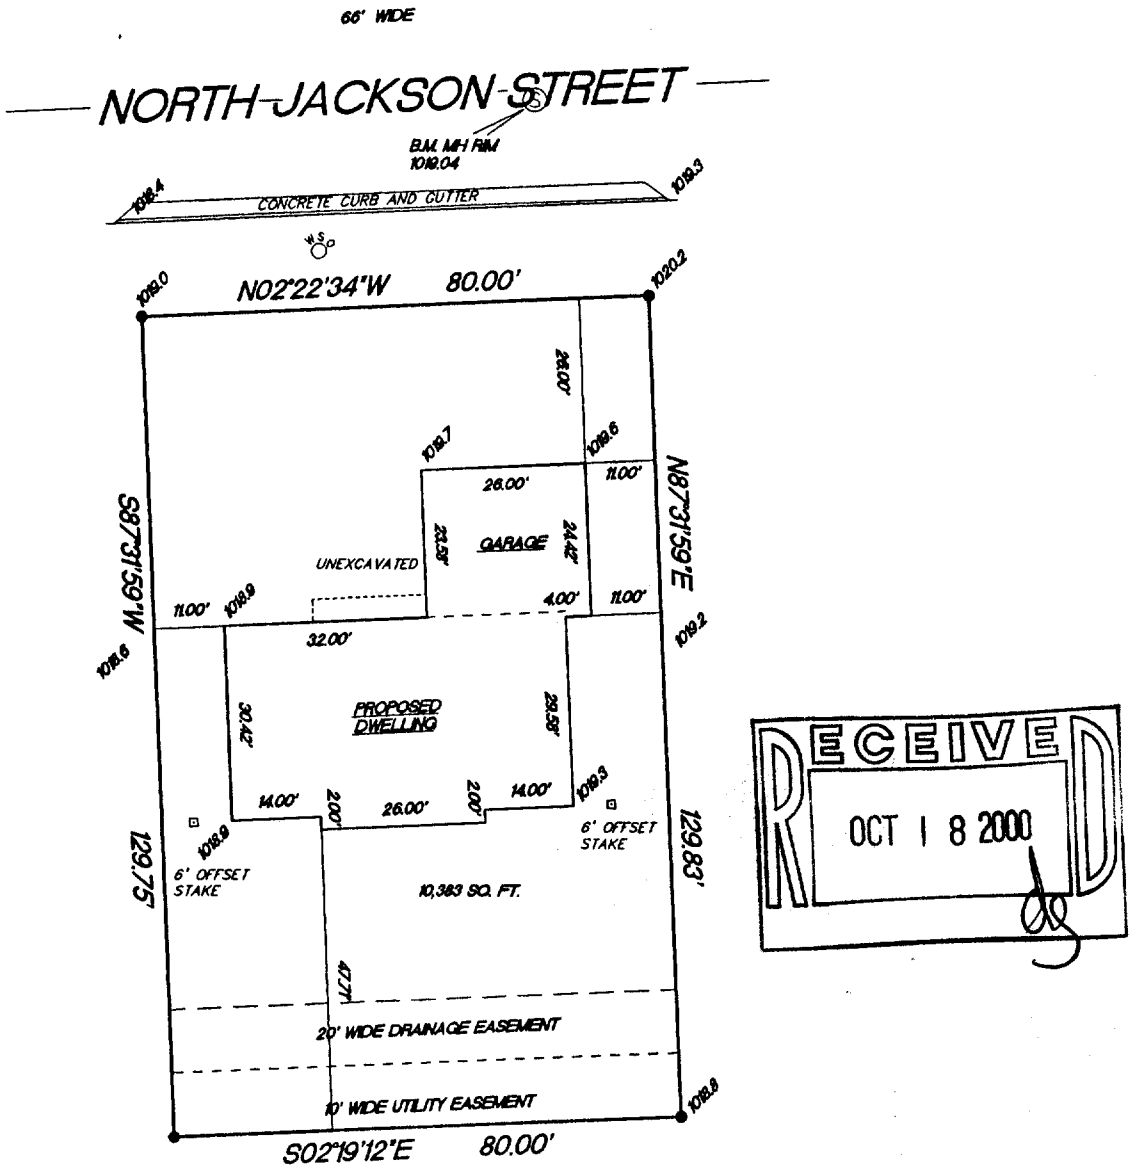

RECEIVED
OCT 1 8 2000

- FOUND 3/4" IRON REBAR
- 1018.8 EXISTING SPOT ELEVATIONS

SCALE 1"=30'

"I hereby certify that I have surveyed the above described property and that the above map is a true representation thereof and shows the size and location of the property, its exterior boundaries, the location of all visible structures and dimension of all principal buildings thereon, boundary fences, apparent easements, roadways and encroachments if any."

"This survey is made for the use of the present owners of the property, and also those who purchase, mortgage or guarantee the title thereto within one year from date hereof."

KETTLE MORAINE SURVEYING
W356 S9050 Godfrey Lane
Eagle Wisconsin 53119
P.O. Box 357
(262) 594-3484
Terrance E. Pisarek R.L.S.

WISCONSIN TERRANCE E. PISAREK S-1500 EAGLE WISCONSIN LAND SURVEYOR

THIS IS NOT AN ORIGINAL SURVEY UNLESS THIS SEAL IS RED.

8/29/00	TEP/DW	TEP	00217
DATE	FIELD WORK BY	DRAWN BY	JOB NUMBER

YMV-6

004-1298