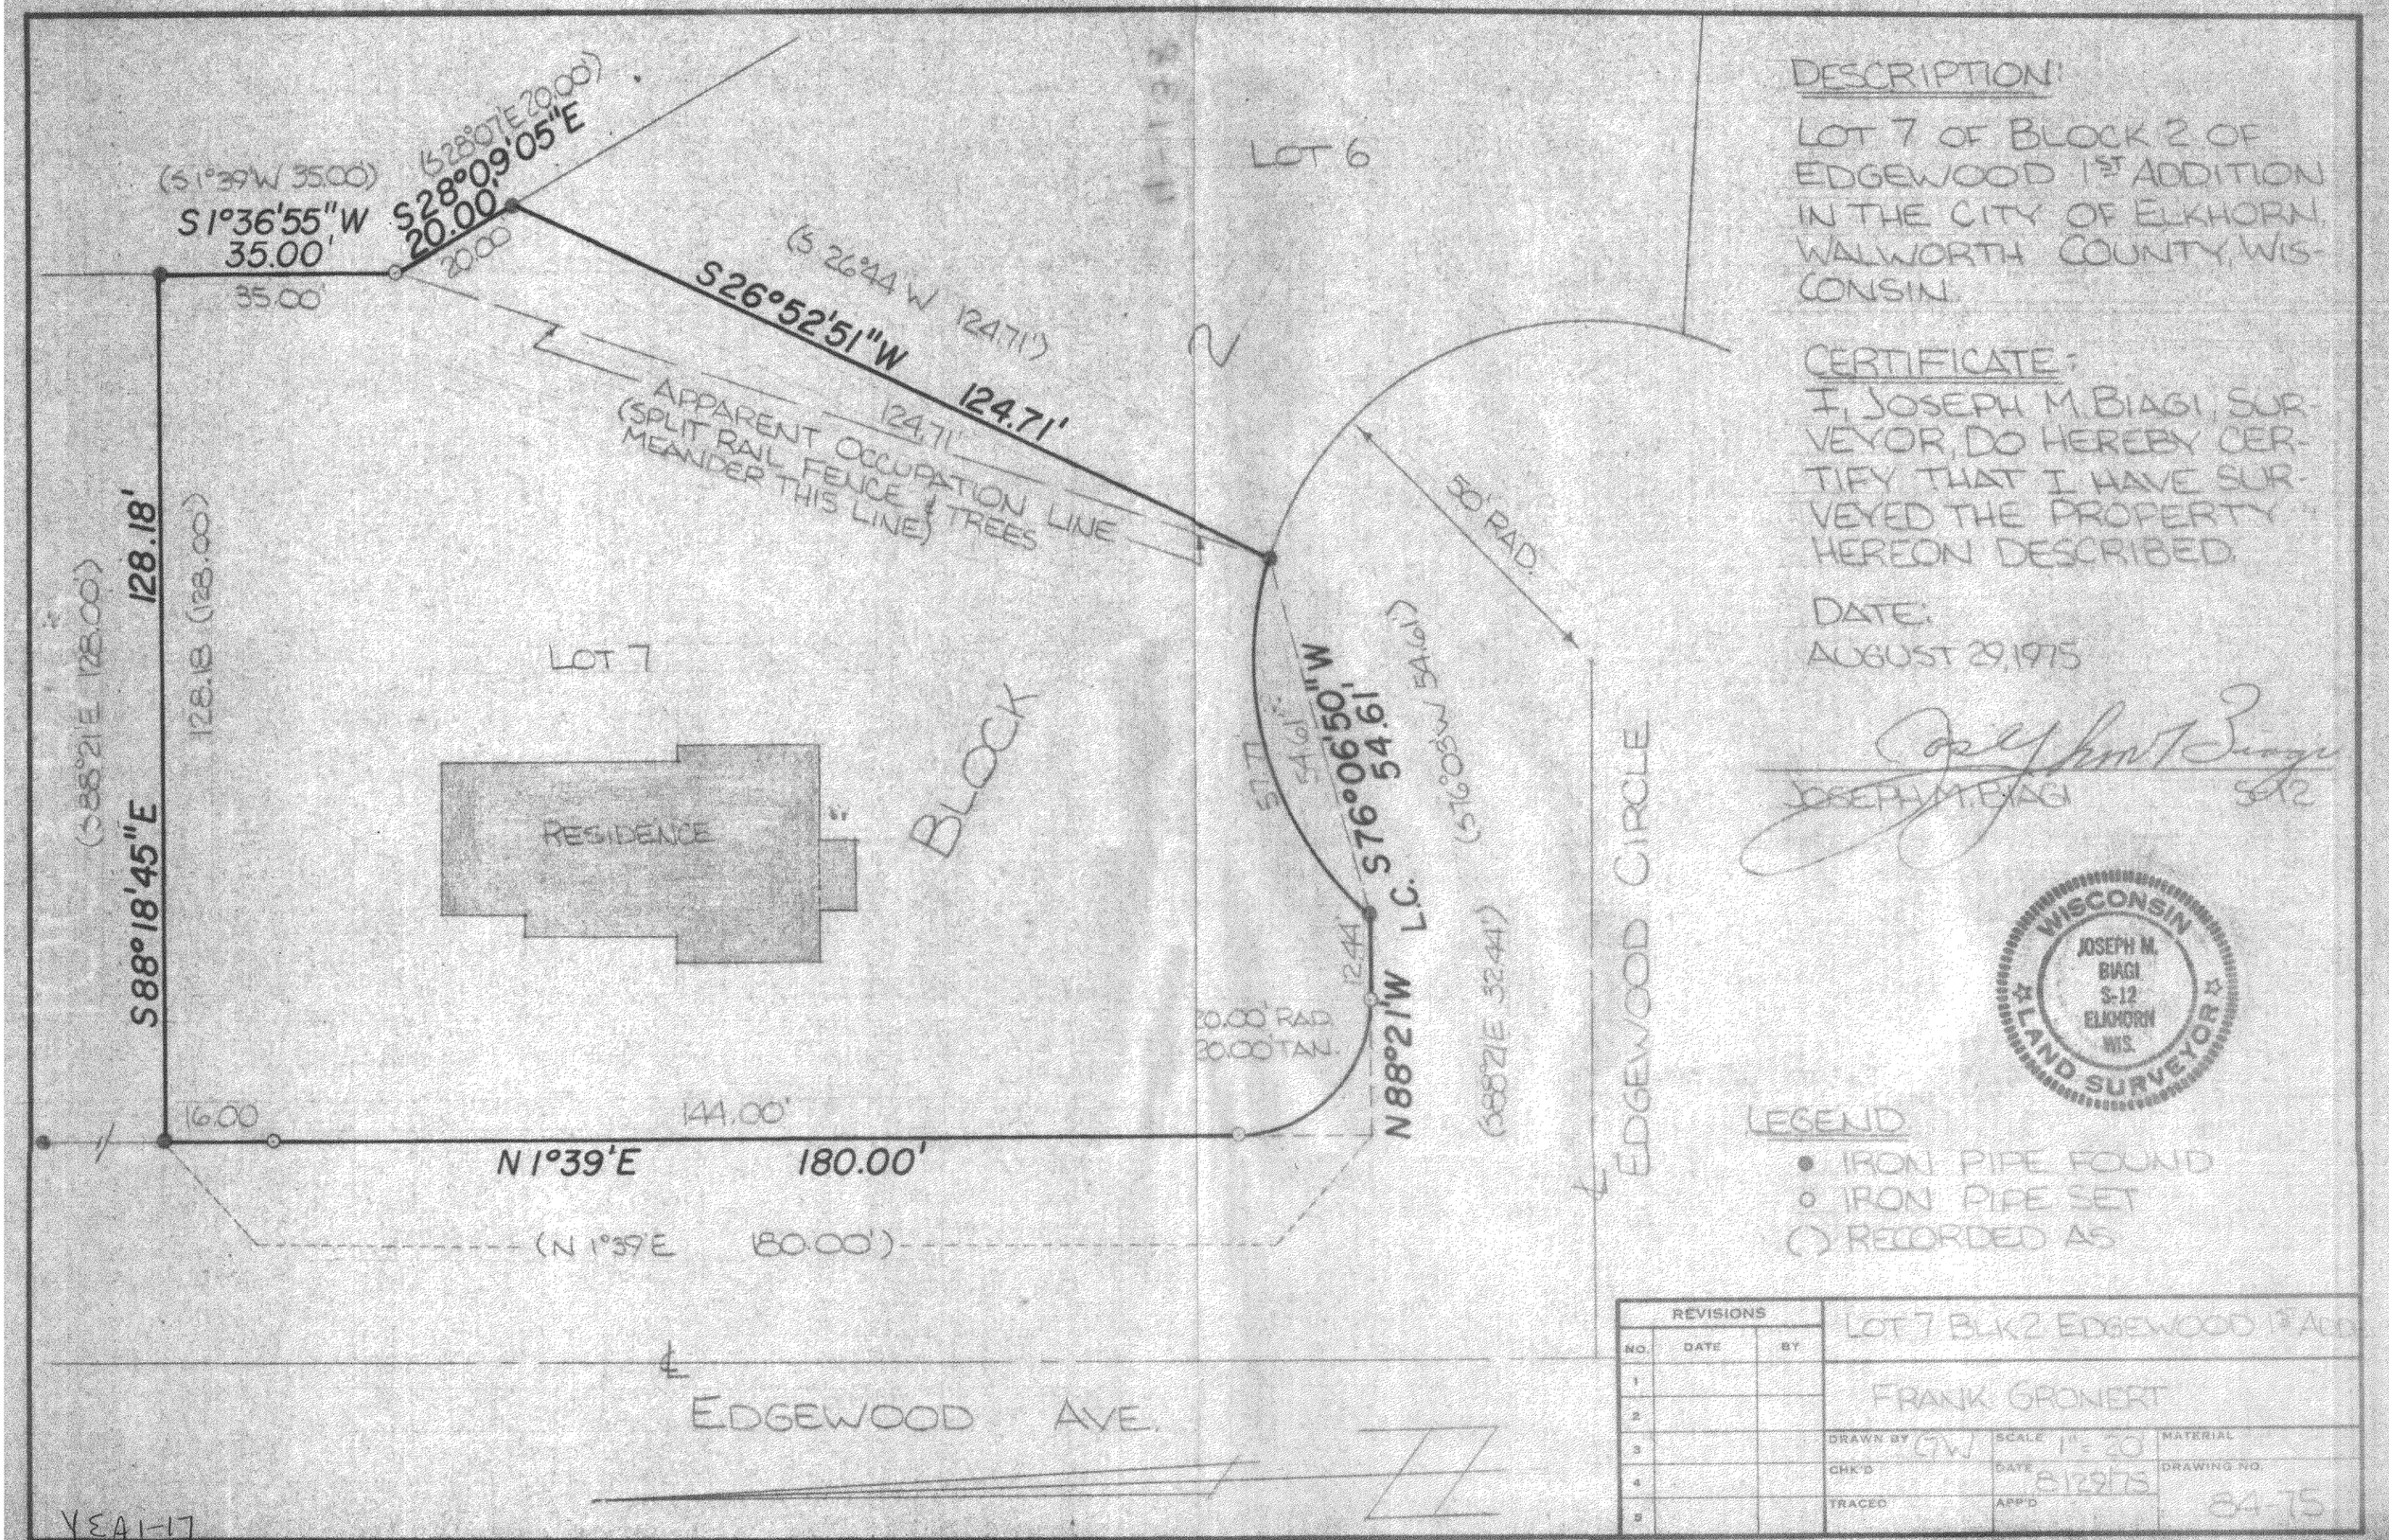

DESCRIPTION:

LOT 7 OF BLOCK 2 OF EDGEWOOD 1ST ADDITION IN THE CITY OF ELKHORN, WALWORTH COUNTY, WISCONSIN.

CERTIFICATE:

I, JOSEPH M. BIAGI, SURVEYOR, DO HEREBY CERTIFY THAT I HAVE SURVEYED THE PROPERTY HEREON DESCRIBED.

DATE:
AUGUST 29, 1975

JOSEPH M. BIAGI S-12

WISCONSIN JOSEPH M. BIAGI S-12 ELKHORN WIS. LAND SURVEYOR

LEGEND

- ● IRON PIPE FOUND
- o IRON PIPE SET
- ( ) RECORDED AS

REVISIONS			LOT 7 BLK 2 EDGEWOOD 1ST ADD.		
NO.	DATE	BY	FRANK GRONERT		
1					
2					
3			DRAWN BY CTW	SCALE 1" = 30'	MATERIAL
4			CHK'D	DATE 8/29/75	DRAWING NO.
5			TRACED	APP'D	84-75

YEA1-17

TELEDYNE POST 18AE-10E—12X18

4-138