
PLAT OF SURVEY

LOT 13, JACKSON CREEK EAST SUBDIVISION, located in the Southwest ¼ and Southeast ¼'s of the Southwest ¼ of Section 7, Town 2 North, Range 17 East, City of Elkhorn, Walworth County, Wisconsin.

Surveyed for: Bielinski Brothers Builders/ Kevin and Angelique

Suggested yard grade: 991.0 (to be verified by owner or others)
Suggested top of foundation: 991.67
Suggested top of footing: 983.67

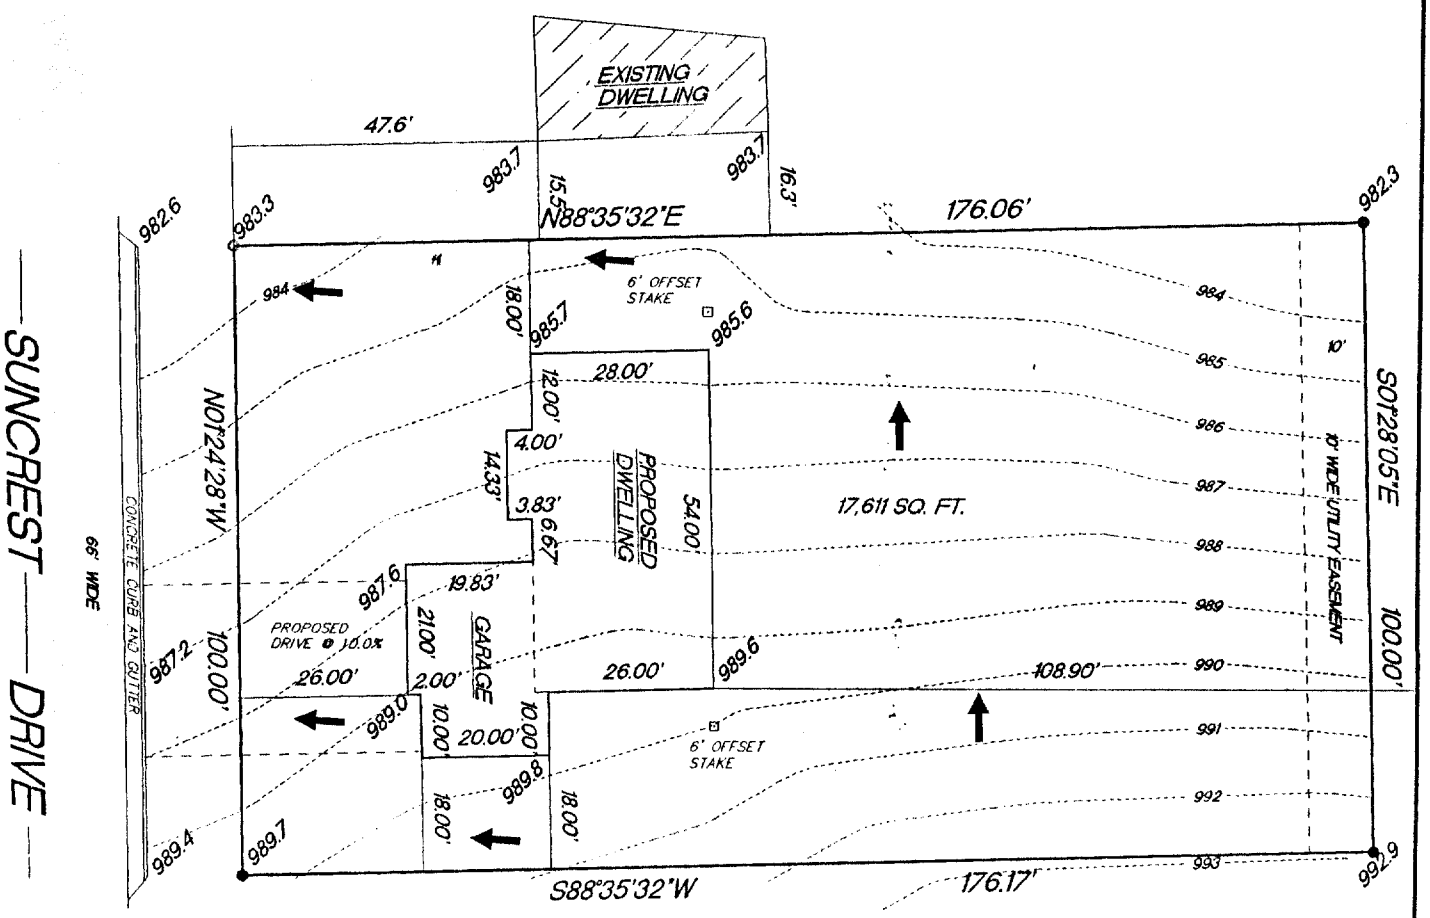

SCALE 1"=30'

- ● FOUND 3/4" REBAR
- ○ FOUND 1" IRON PIPE
- 985.2 EXISTING SPOT ELEVATIONS
- ← PROPOSED WATER FLOW

RECEIVED
DEC 23 2002
KW

B.M. MH RIM
994.21
Ⓢ

"I hereby certify that I have surveyed the above described property and that the above map is a true representation thereof and shows the size and location of the property, its exterior boundaries, the location of all visible structures and dimension of all principal buildings thereon, boundary fences, apparent easements, roadways and encroachments if any."

"This survey is made for the use of the present owners of the property, and also those who purchase, mortgage or guarantee the title thereto within one year from date hereof."

KETTLE MORAINE SURVEYING INC.
W356 S9050 Godfrey Lane
Eagle Wisconsin 53119
P.O. Box 357
(262) 594-3484
Terrance E. Pisarek R.L.S.

WISCONSIN
TERRANCE E. PISAREK S-1930 EAGLE, WISCONSIN
LAND SURVEYOR

THIS IS NOT AN ORIGINAL SURVEY UNLESS THE SEAL IS RED.

REV. 10/18/02 9/26/02	TEP/DW	TEP	02168
DATE	FIELD WORK BY	DRAWN BY	JOB NUMBER

YJCE 13

004-1555