PLAT OF SURVEY

RSV ENGINEERING, INC.
Engineers • Land Surveyors • Environmental Scientists
801 MAIN STREET MUKWONAGO, WISCONSIN 53149 (262)363-2004

FOR: INFINITY BUILDERS

DATE: 9/30/02

DESCRIPTION:
LOT 88 OF THE PINES, LOCATED INT HE NW 1/4, NE1/4, SW1/4 AND SE1/4 OF THE SW1/4 AND THE SW1/4 AND NW1/4 OF THE SE1/4 OF SECTION 5, TOWN 2 NORTH, RANGE 17 EAST, CITY OF ELKHORN, WALWORTH COUNTY, WISCONSIN.

CURVE DATA

NO.	ARC	RADIUS	DELTA	CHORD	BEARING
CA	36.55	2259.00	00°55'37"	36.50	S82°44'25"E
C2	37.65	2508.00	00°51'36"	37.33	S82°45'42"E

LEGEND

- ● 1" IRON PIPE FOUND
- 100.0 * EXISTING ELEVATIONS ON GROUND, AND BACK OF CURB (BOC/TOC)
- 1006.87 HUB ■ ELEVATIONS OF TOP OF SET HUB.
- DIRECTION OF FLOW

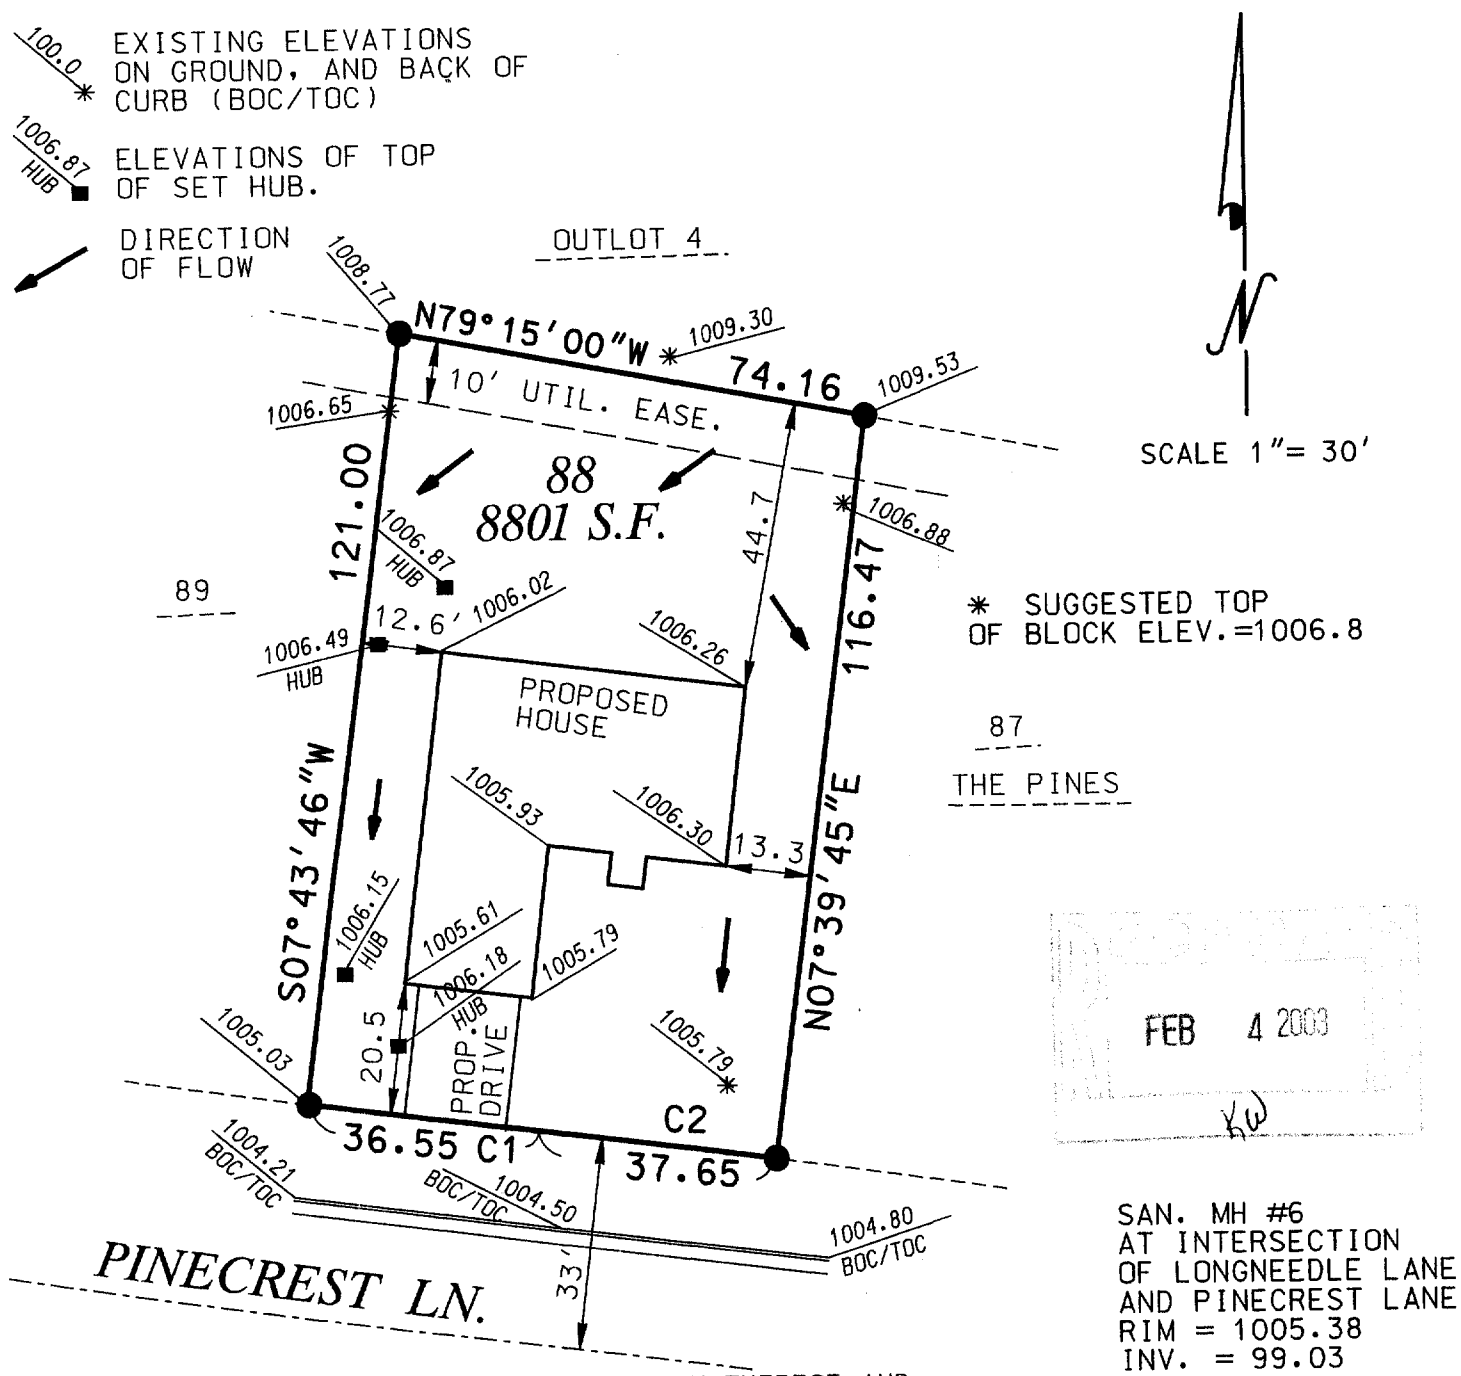

FEB 4 2003
KW

SAN. MH #6
AT INTERSECTION
OF LONGNEEDLE LANE
AND PINECREST LANE
RIM = 1005.38
INV. = 99.03

THE ABOVE MAP IS A TRUE REPRESENTATION THEREOF AND SHOWS THE SIZE AND LOCATION OF ALL THE PROPERTY, EXTERIOR BOUNDARIES, THE LOCATION OF ALL VISIBLE BOUNDARY FENCES, APPARENT EASEMENTS, ROADWAYS AND VISIBLE ENCROACHMENTS, IF ANY.

THIS SURVEY IS MADE FOR THE USE OF THE PRESENT OWNERS OF THE PROPERTY, AND ALSO THOSE WHO PURCHASE, MORTGAGE OR GUARANTEE TITLE THERETO WITHIN ONE (1) YEAR FROM DATE HERETO.

BRADFORD L. SPENCER, R.L.S. 2069
RSV#02328

THIS IS ORIGINAL PRINT ONLY IF SEAL IS IMPRINTED IN RED

WISCONSIN BRADFORD L. SPENCER S-2069 MUKWONAGO, WIS. LAND SURVEYOR

YPI-88

004-1567