HAROLD H. KOLB

REGISTERED PROFESSIONAL LAND SURVEYOR
LAKE GENEVA, WISCONSIN

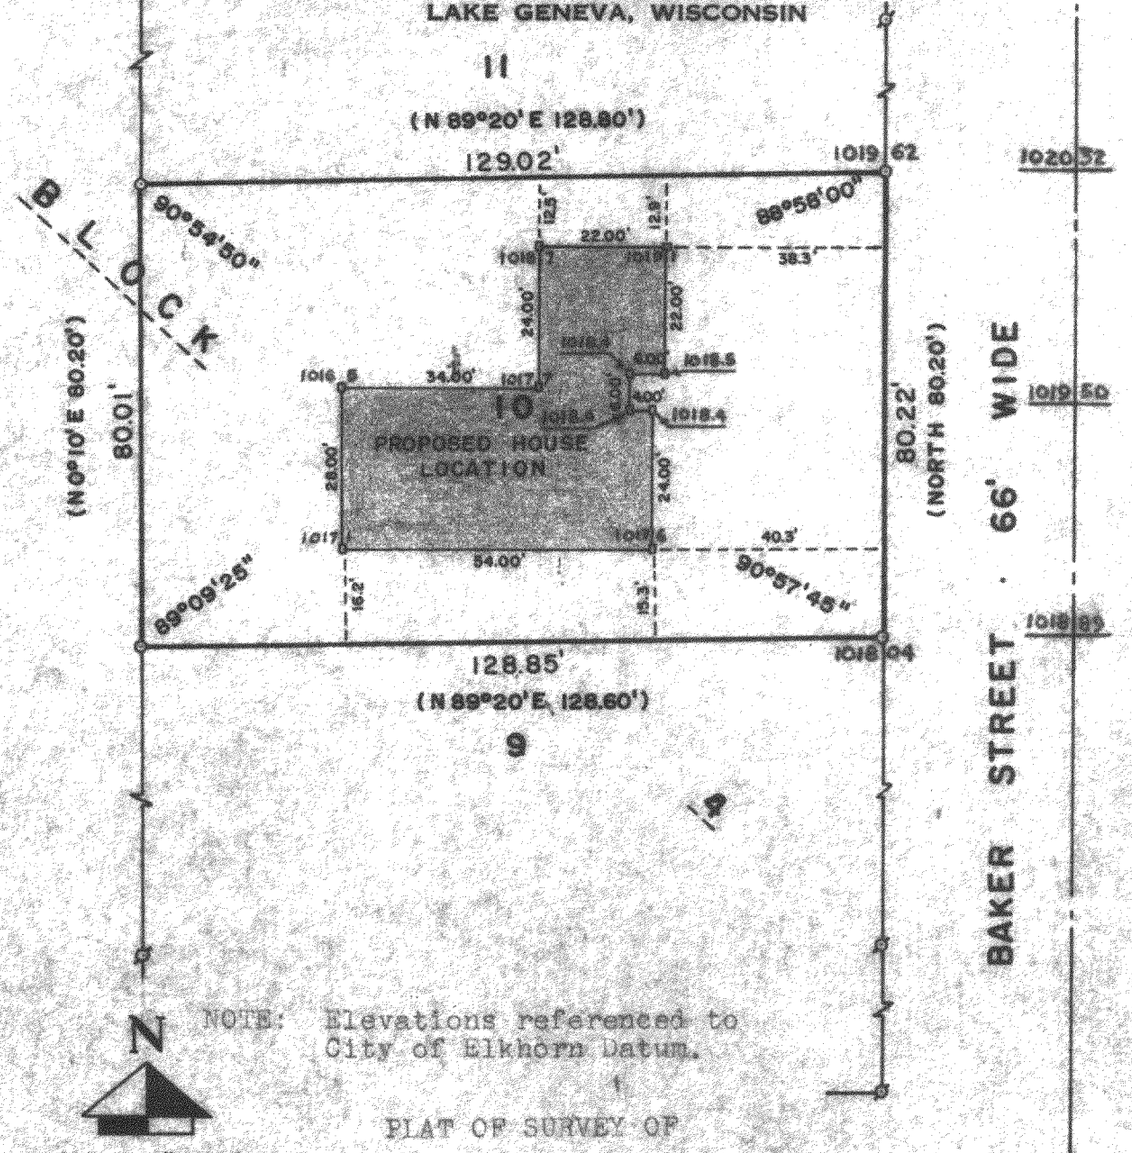

N

SCALE: 1" = 30'

NOTE: Elevations referenced to City of Elkhorn Datum.

PLAT OF SURVEY OF

Lot 10, Block 4, James Jones 2nd. Addition, City of Elkhorn, Walworth County, Wisconsin.

Ordered by: James Jones

LEGEND

- ϕ — IRON PIPE FOUND
- O — IRON PIPE PLACED
- ● — CONCRETE MONUMENT
- x — SPIKE
- □ — WOODEN HUBS
- () — AS PLATTED

I, A. DAVID JOHNSON, DO HEREBY CERTIFY THAT I HAVE SURVEYED THE PROPERTY HEREON DESCRIBED ACCORDING TO THE OFFICIAL RECORDS, AND THAT THE PLAT HEREON IS A CORRECT REPRESENTATION OF THE LOT LINES.

WISCONSIN A. DAVID JOHNSON S-1132 EAST TROY, WISC. LAND SURVEYOR

A. David Johnson

A. DAVID JOHNSON
WISCONSIN REGISTERED LAND SURVEYOR, S-1132

DATE January 31, 1977

YJA2-59

4-178

BRUNING 40-105 1M-6-71