
PLAT OF SURVEY OF

A parcel of land located in the Southwest ¼ of Section 36, T3N R16E, City of Elkhorn, Walworth County, Wisconsin.

August 25, 1977

Surveyed for Wm A Brownlie Jr.
RFD 4 Elkhorn, Wis.

REVISED
SEPT. 12, 1977

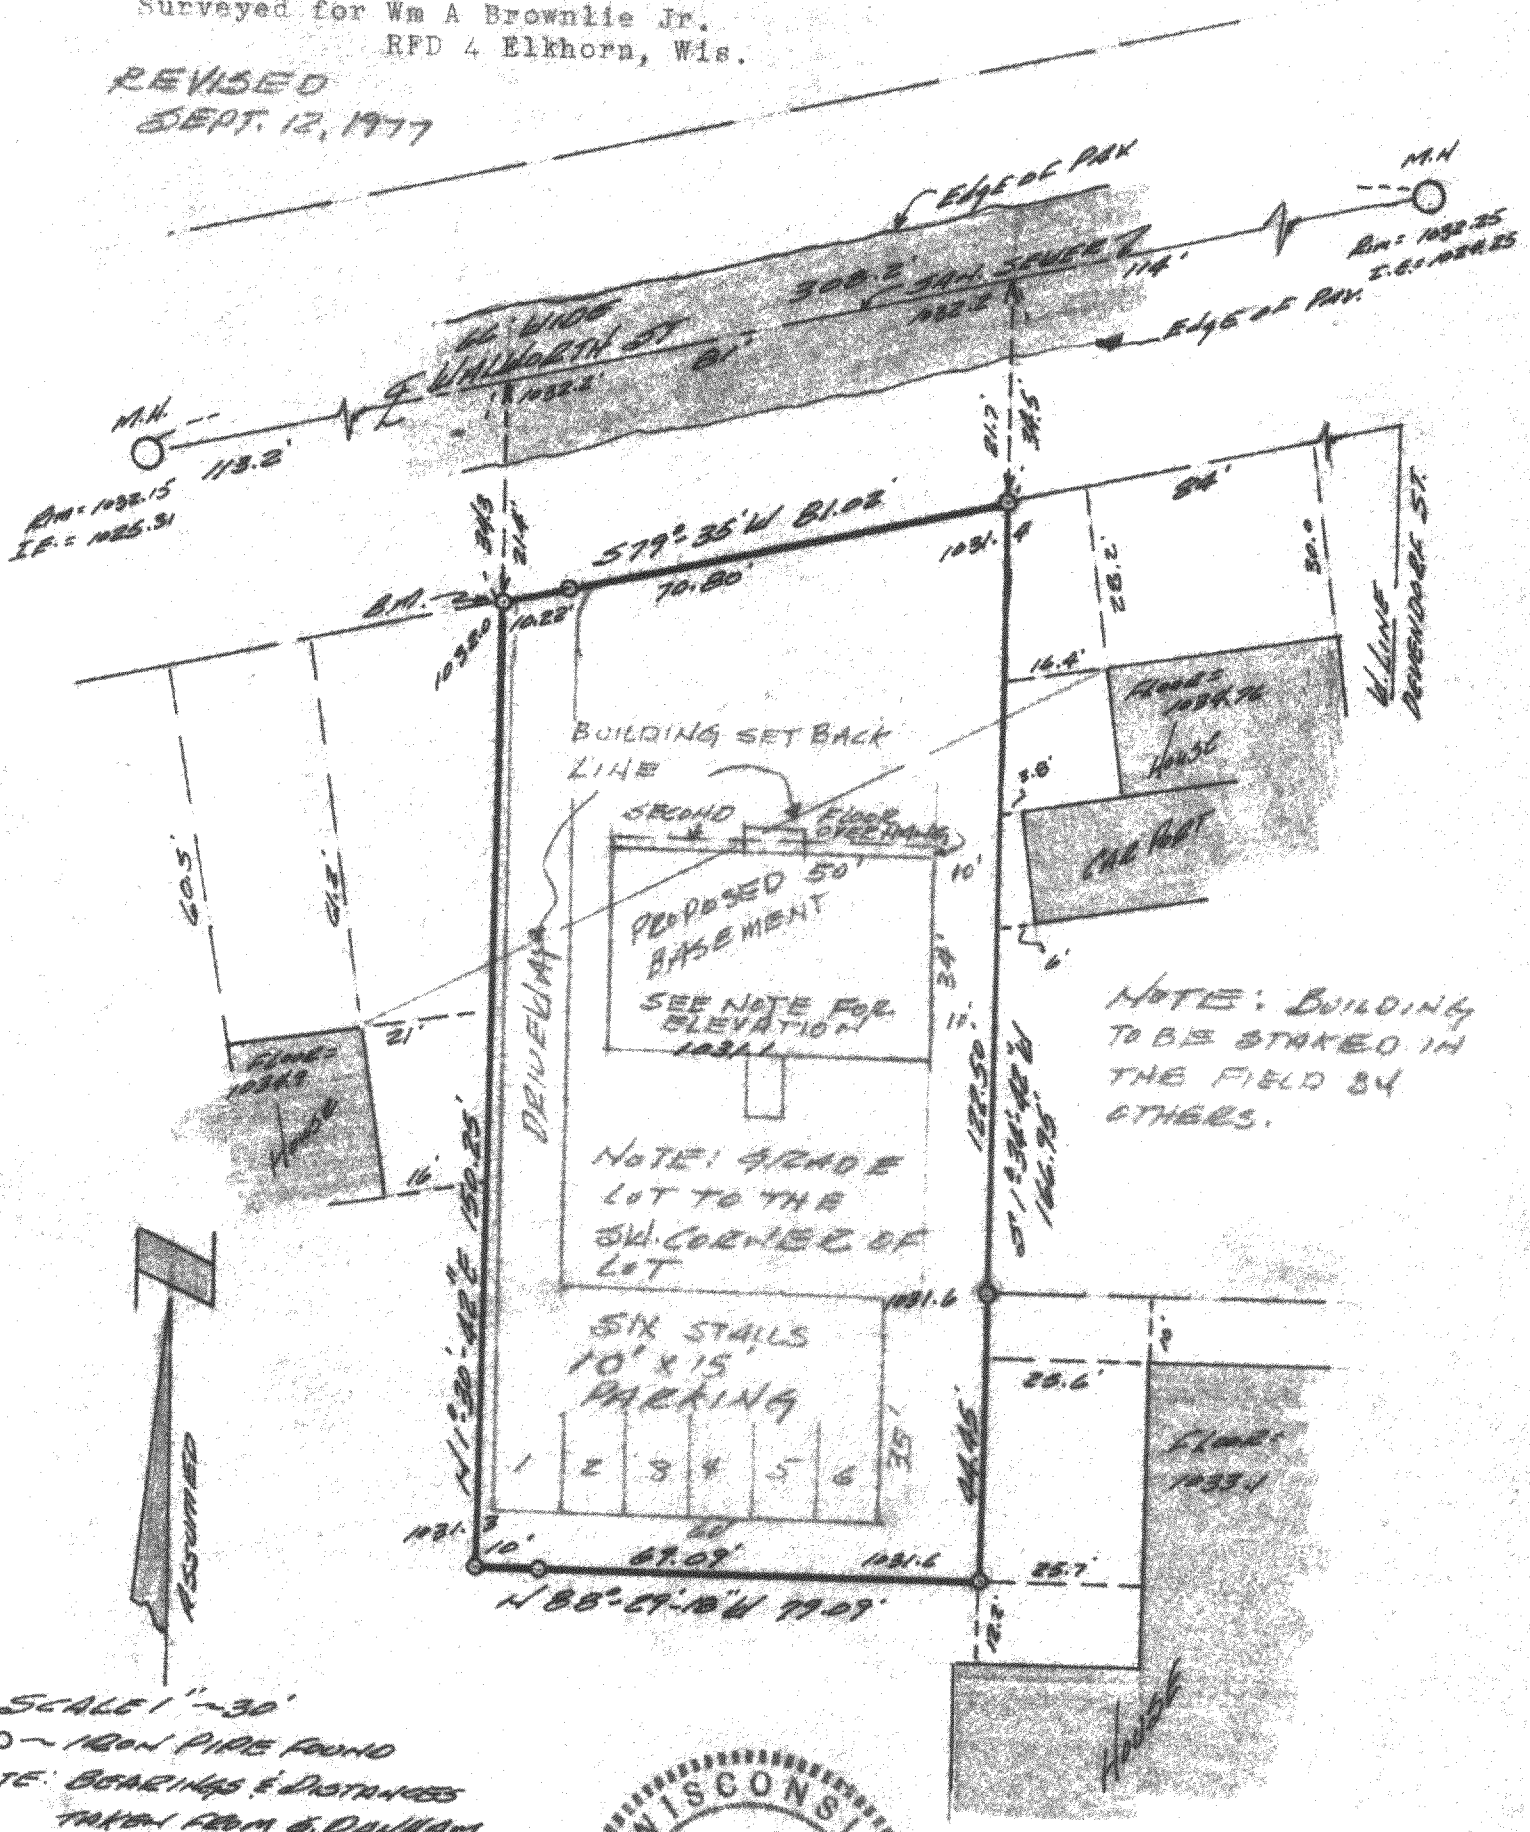

WISCONSIN
THOMAS P. A. JENSEN
S-1084
ELKHORN, WIS.
LAND SURVEYOR

Thomas P. Jensen
Elkhorn, Wisconsin

G.O.# 1977.041

4-202J