PLAT OF SURVEY


LRSV ENGINEERING, INC.
Engineers-Land Surveyors-Environmental Scientists
801 MAIN STREET MUKWONAGO, WISCONSIN 53149 (262) 363-2004

FOR: DAN CARMODY

DATE: 8/08/2003
DATE: 8/15/2003
ADDED ELEV.

DESCRIPTION:
LOT 81 OF ELKHORN WEST SUBDIVISION ADDITION NO. 1, LOCATED IN PART OF THE NE 1/4 AND SE 1/4 FO THE SE 1/4 OF SECTION 35, TOWN 3 NORTH, RANGE 16 EAST AND PART OF THE NE 1/4 OF THE NE 1/4 OF SECTION 2, TOWN 2 NORTH, RNAGE 16 EAST, CITY OF ELKHORN, WALWORTH COUNTY, WISCONSIN.

RECEIVED
DEC 2 7 2006

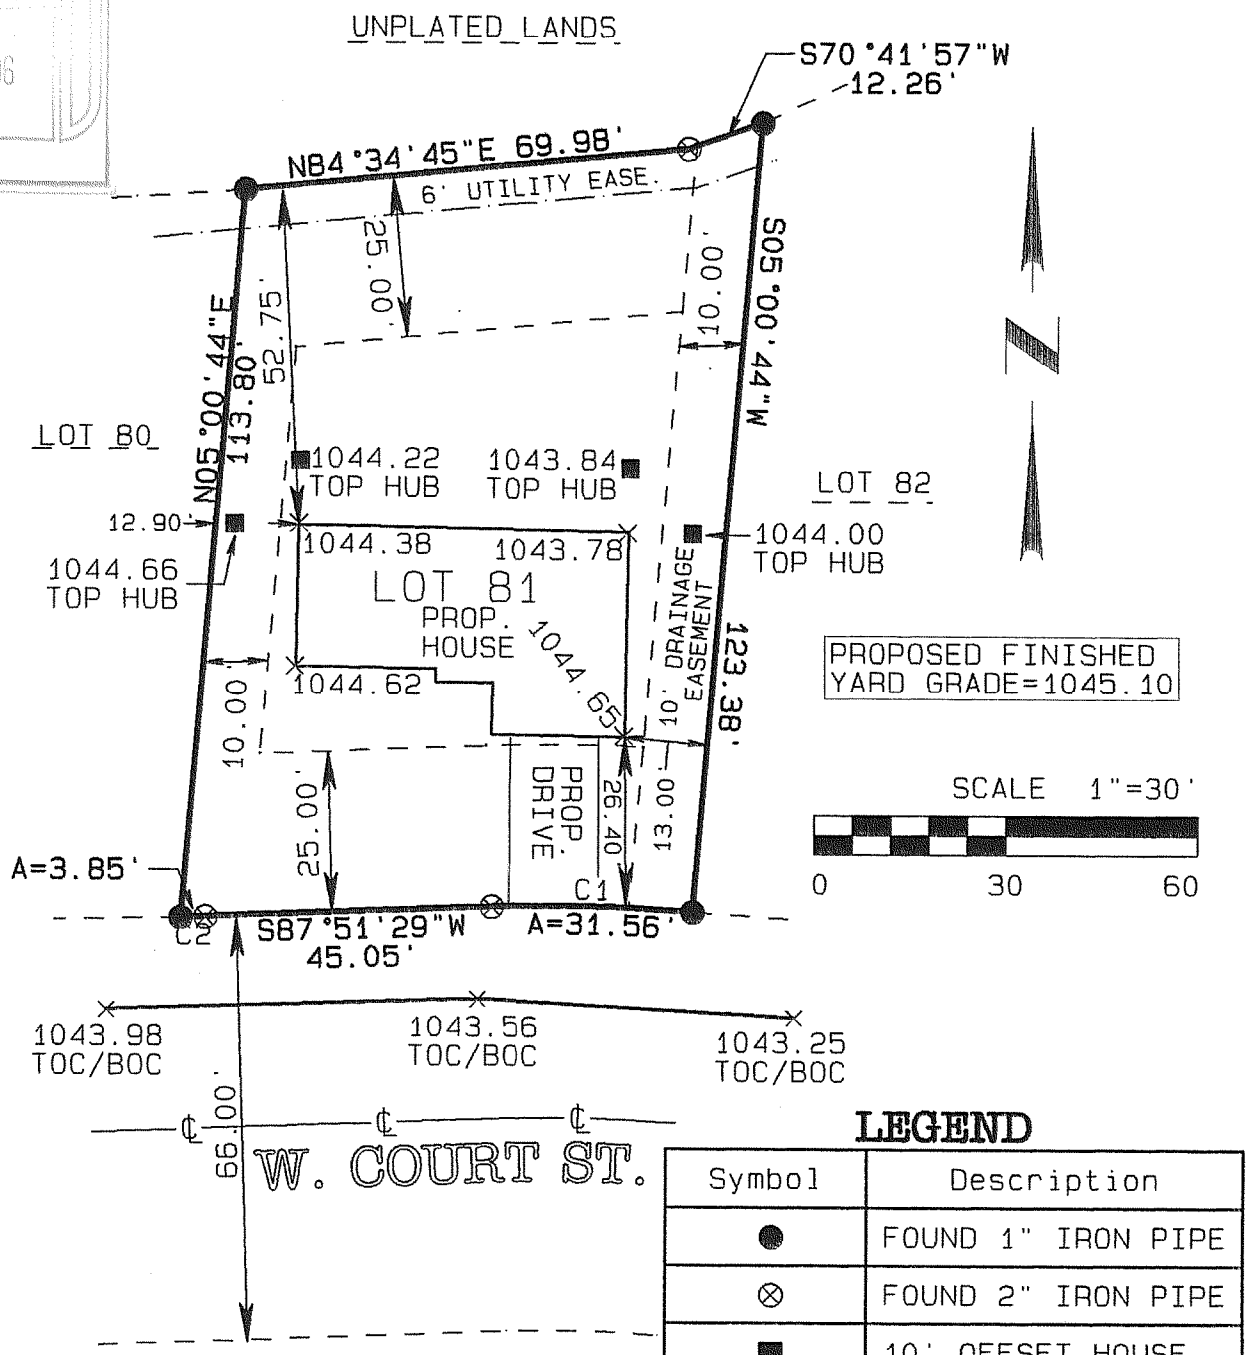

LEGEND

Symbol	Description
●	FOUND 1" IRON PIPE
⊗	FOUND 2" IRON PIPE
■	10' OFFSET HOUSE
×	SPOT ELEVATION
——℄——	CENTER LINE ROAD

CURVETABLE

CURVE #	DELTA	RADIUS	ARC	CHORD BEARING	CHORD
C1	6°47'51"	266.00'	31.56'	S88°44'37"E	31.54'
C2	0°22'04"	600.00'	3.85'	S88°05'59"W	3.85'

I PAUL H. VAN HENKELUM R.L.S # 1931 HEREBY CERTIFY THAT THIS SURVEY WAS MADE IN ACCORDANCE WITH THE MINIMUM STANDARDS FOR PROPERTY SURVEYS (CHAPTER A-E7) STATE OF WISCONSIN AND HAS BEEN PREPAIRED UNDER MY DIRECTION AND CONTROL AND IS CORRECT TO THE BEST OF MY KNOWLEDGE AND BELIEF.

8/15/03

PAUL H. VAN HENKELUM R.L.S. #1931
RSV#RSVDATA6/BRADTDS03/J03107

WISCONSIN
PAUL H.
VAN HENKELUM
S-1931
MUKWONAGO,
WI
LAND SURVEYOR