FARRIS, HANSEN & COOPER, INC.


ENGINEERING, SURVEYING AND LAND PLANNING

715 W. WALWORTH ST. - P.O. Box 487 - ELKHORN, WI 53121

PLAT OF SURVEY OF

LOT 2 OF CERTIFIED SURVEY MAP NO. 595, RECORDED IN VOLUME 3, PAGE 53 OF CERTIFIED SURVEY MAPS, LOCATED IN SECTION 1, TOWN 2 NORTH, RANGE 16 EAST, CITY OF ELKHORN, WALWORTH COUNTY, WISCONSIN.

ORDERED BY: Rockland Builders
Janesville, WI

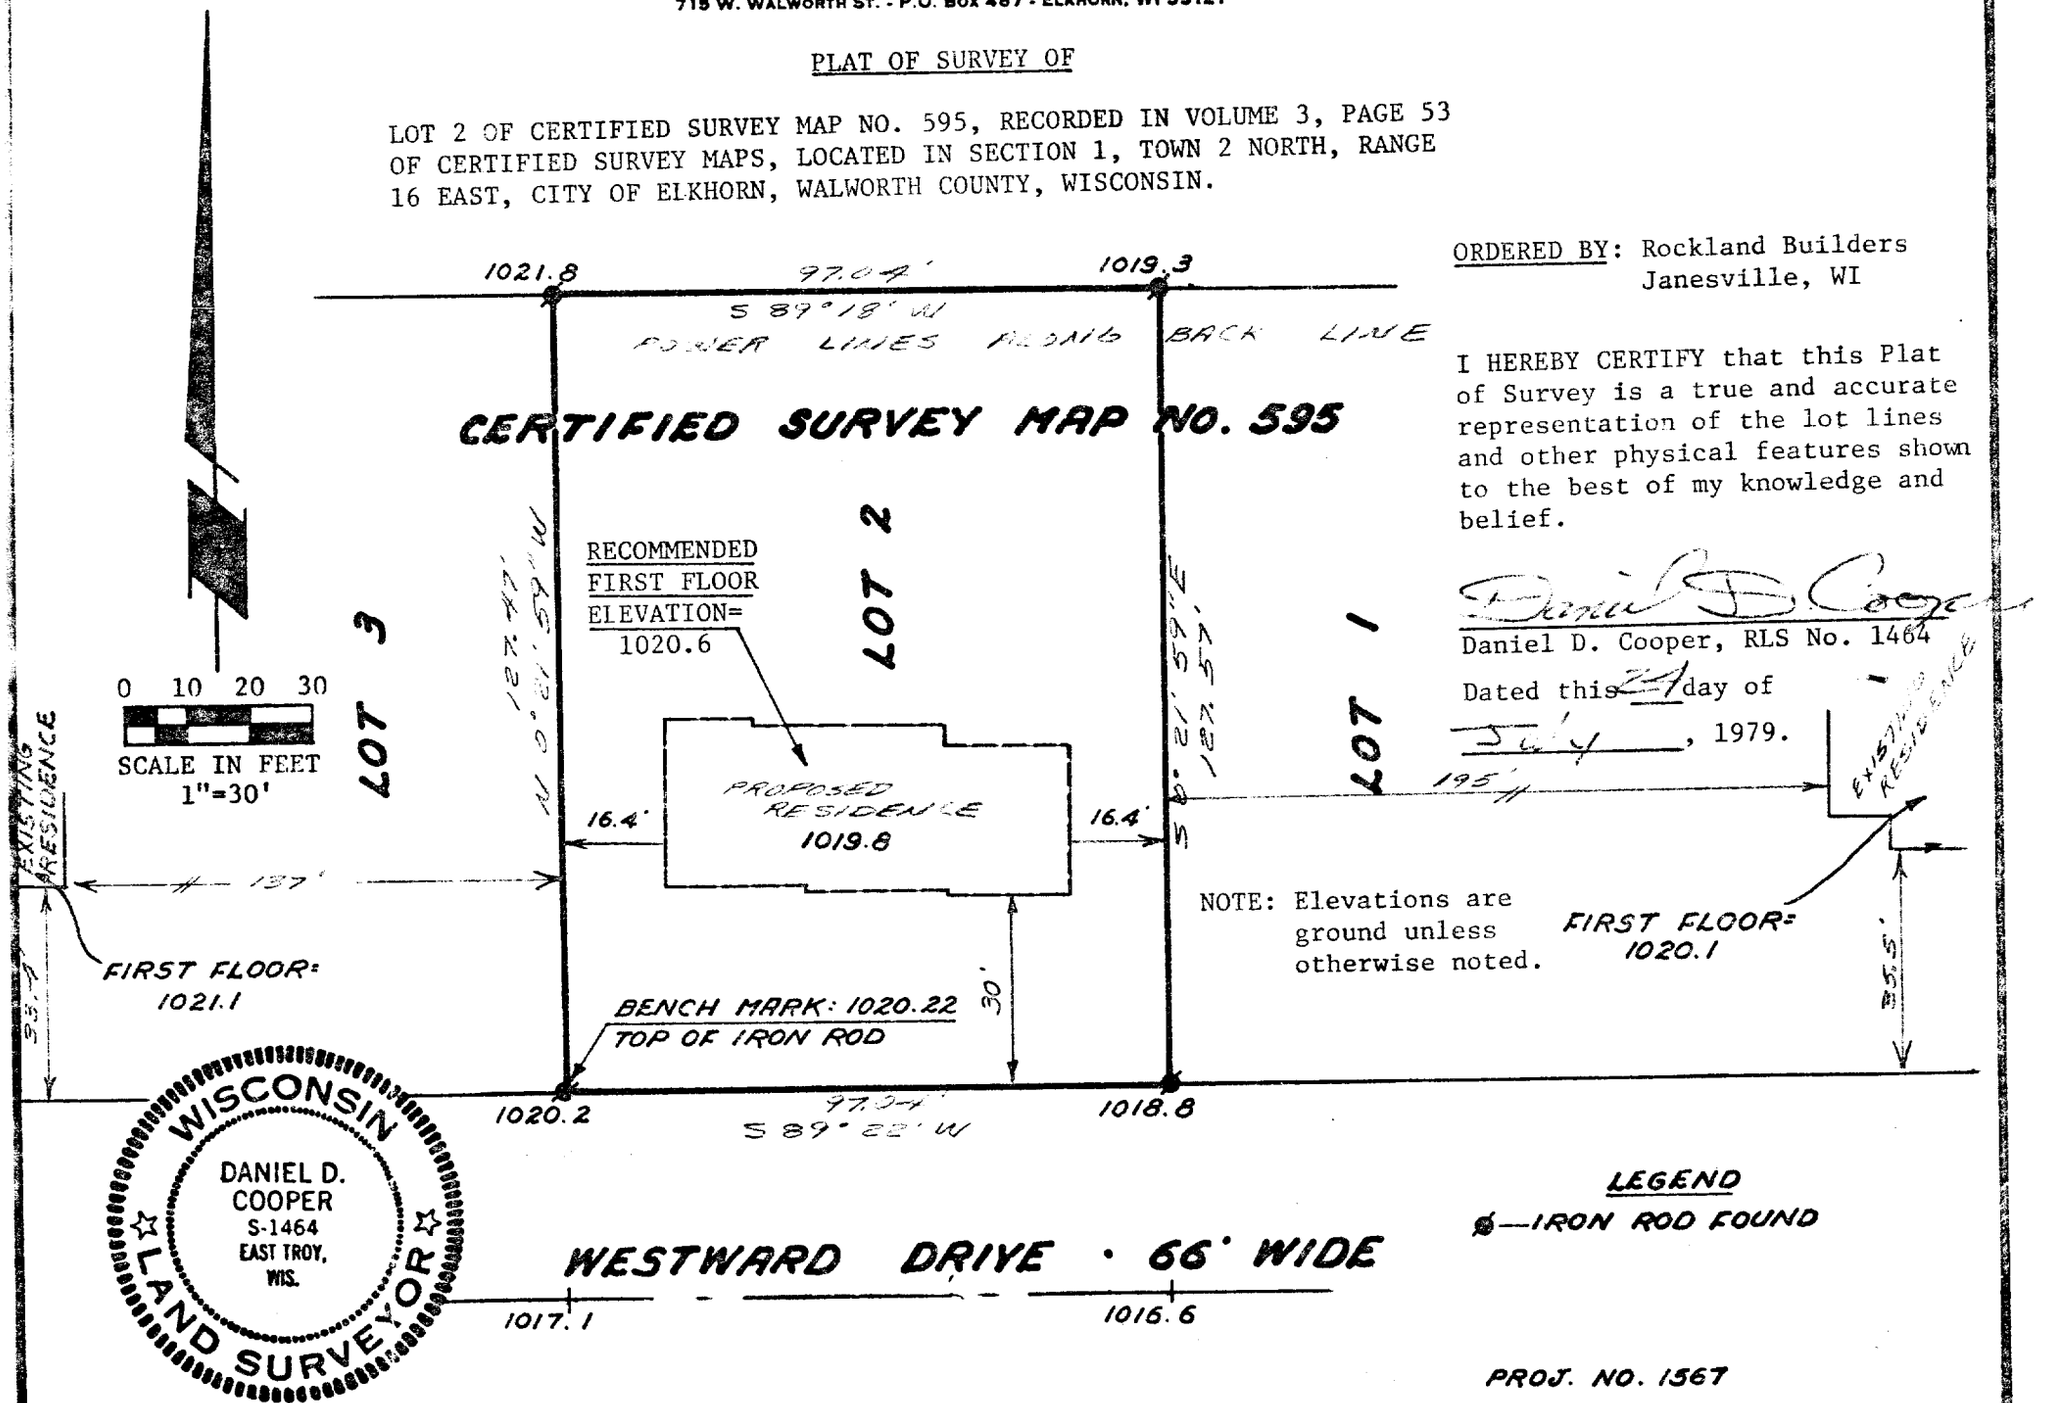

NOTE: Elevations are ground unless otherwise noted.

I HEREBY CERTIFY that this Plat of Survey is a true and accurate representation of the lot lines and other physical features shown to the best of my knowledge and belief.

Daniel D. Cooper

Daniel D. Cooper, RLS No. 1464

Dated this 24 day of July, 1979.

WISCONSIN
DANIEL D. COOPER
S-1464
EAST TROY, WIS.
LAND SURVEYOR

LEGEND

ø—IRON ROD FOUND

PROJ. NO. 1567

4-286F