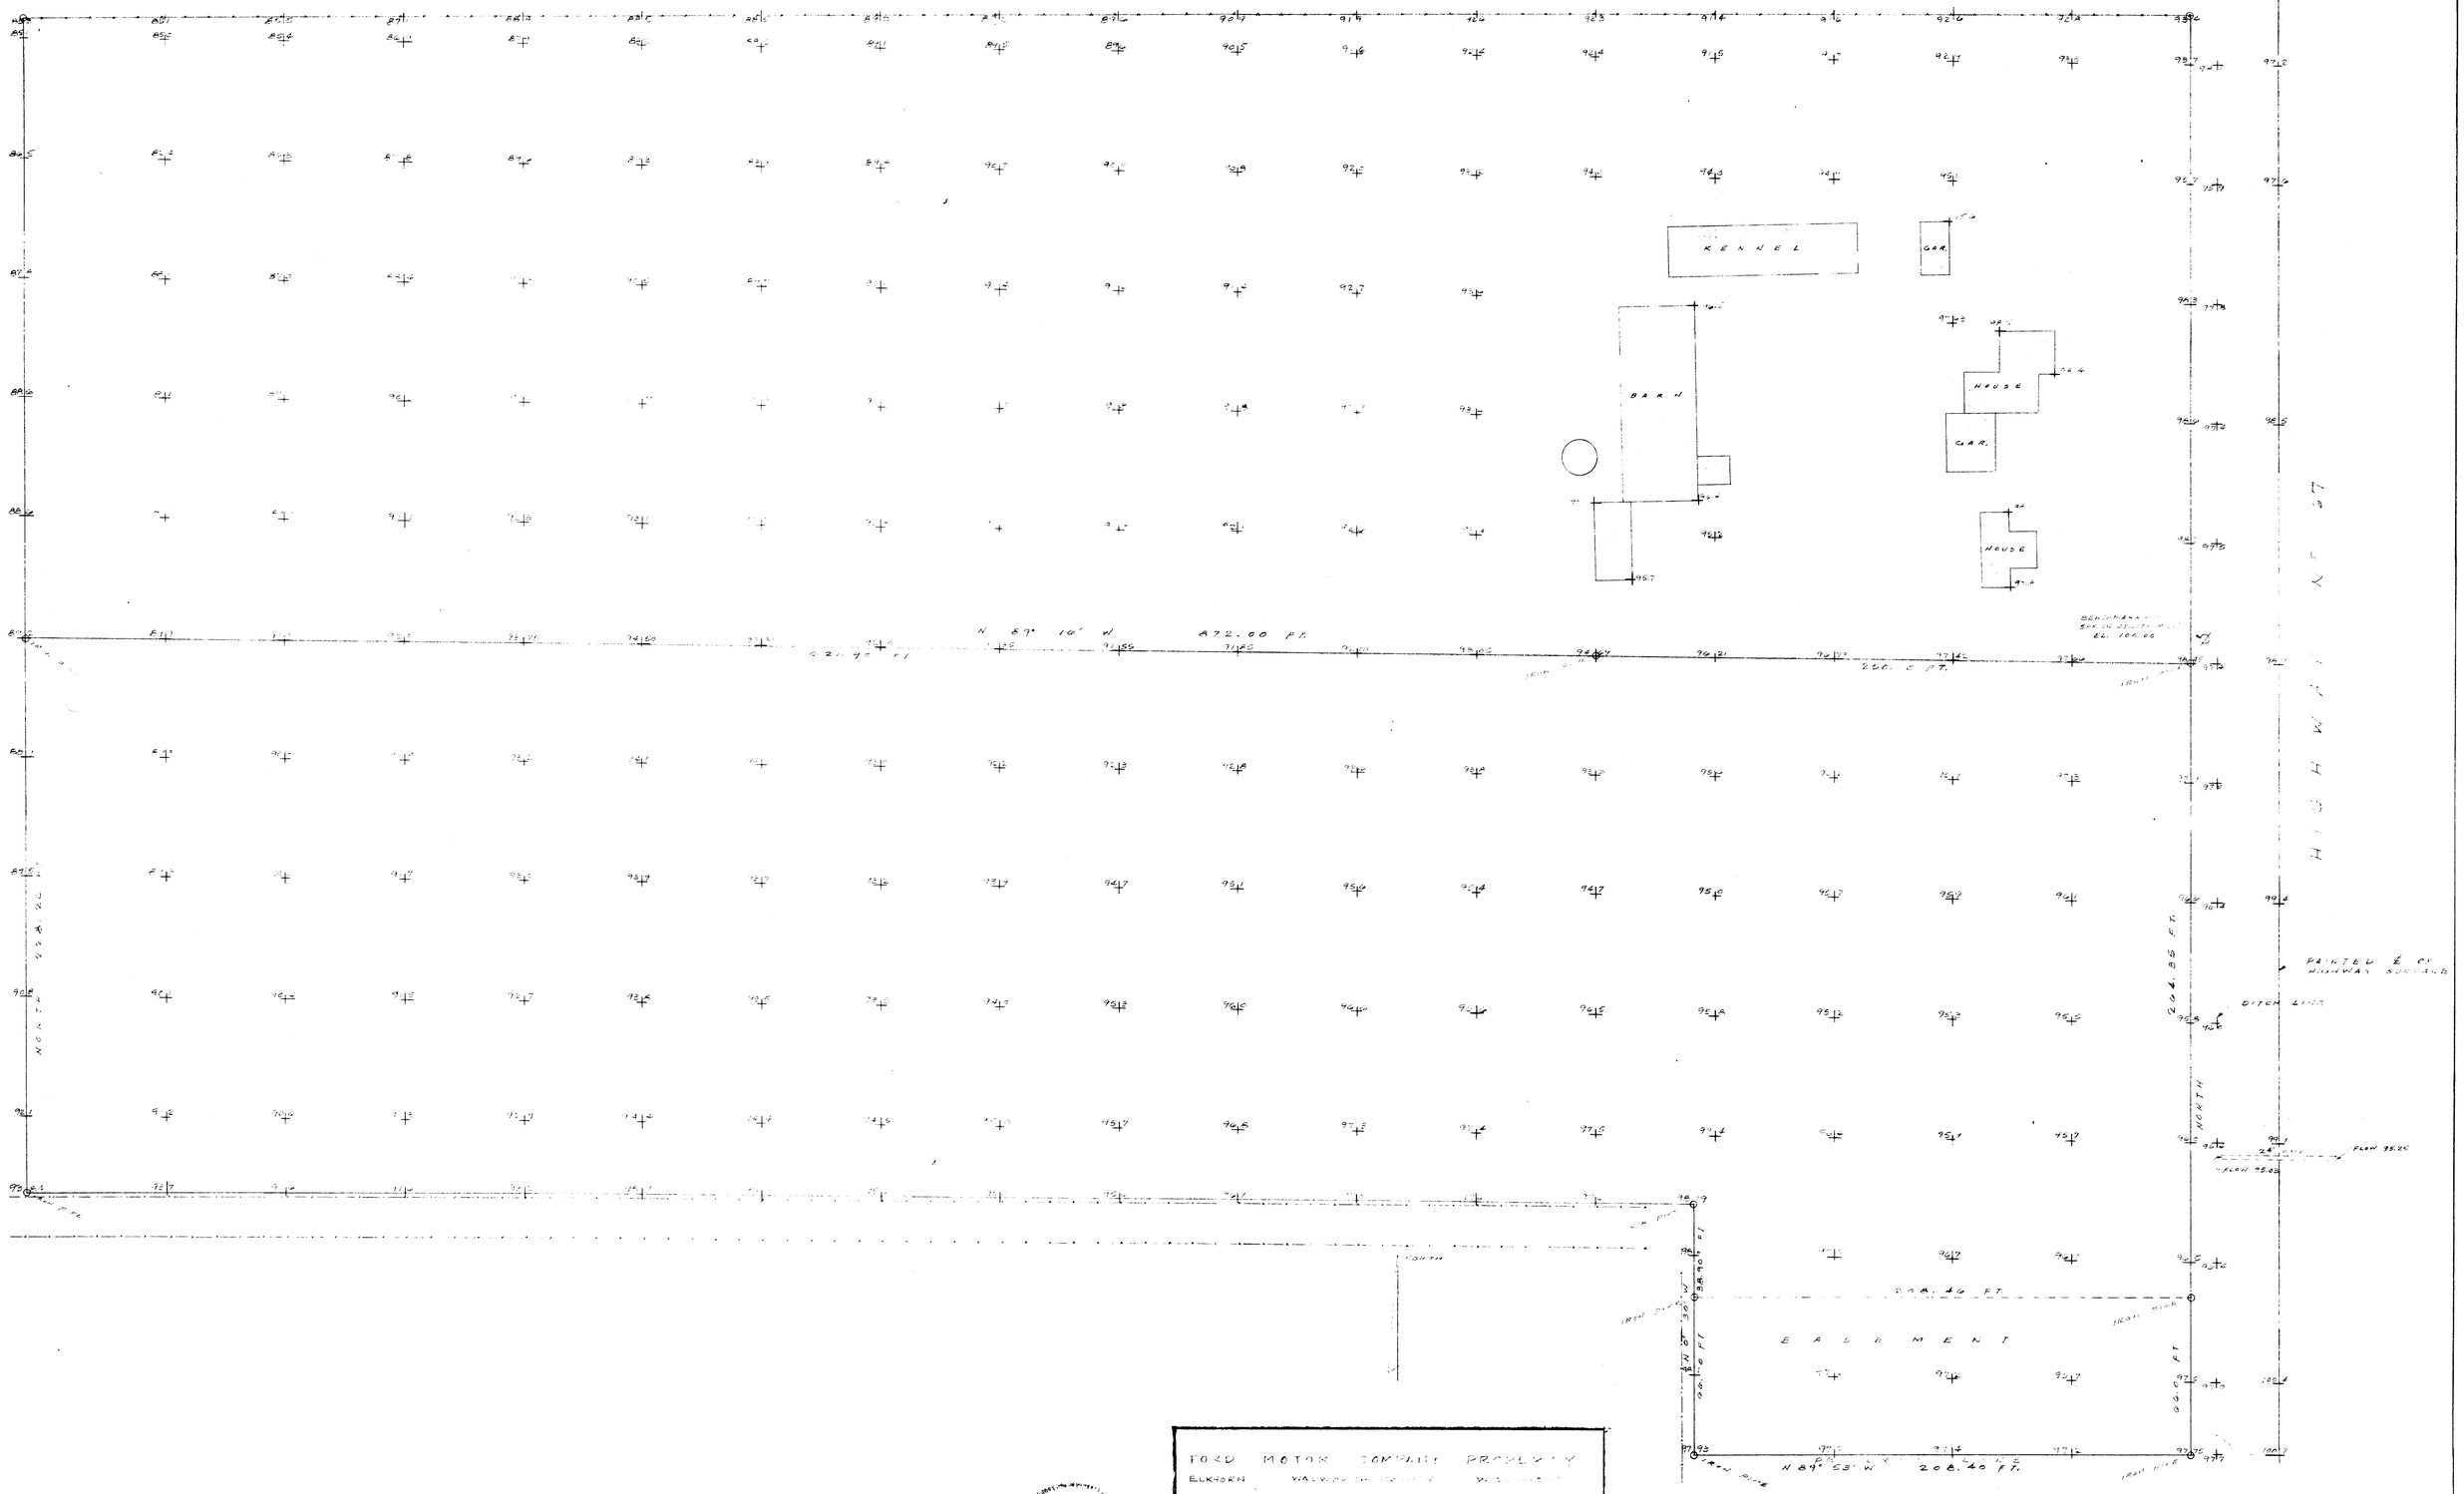

FORD MOTOR COMPANY PROPERTY
ELKHORN WALWORTH COUNTY WISCONSIN

TOPO

DRAWN BY CDE	JENSEN & JOHNSON CIVIL ENGINEERS ELKHORN, WIS.	SCALE: 1 in. = 30 ft.
CHECKED BY Cyd S. Jensen		REVISED
APPROVED BY		SHEET NO. 1 OF 1
	DATE	

SC-25-7 (Topo, Map)