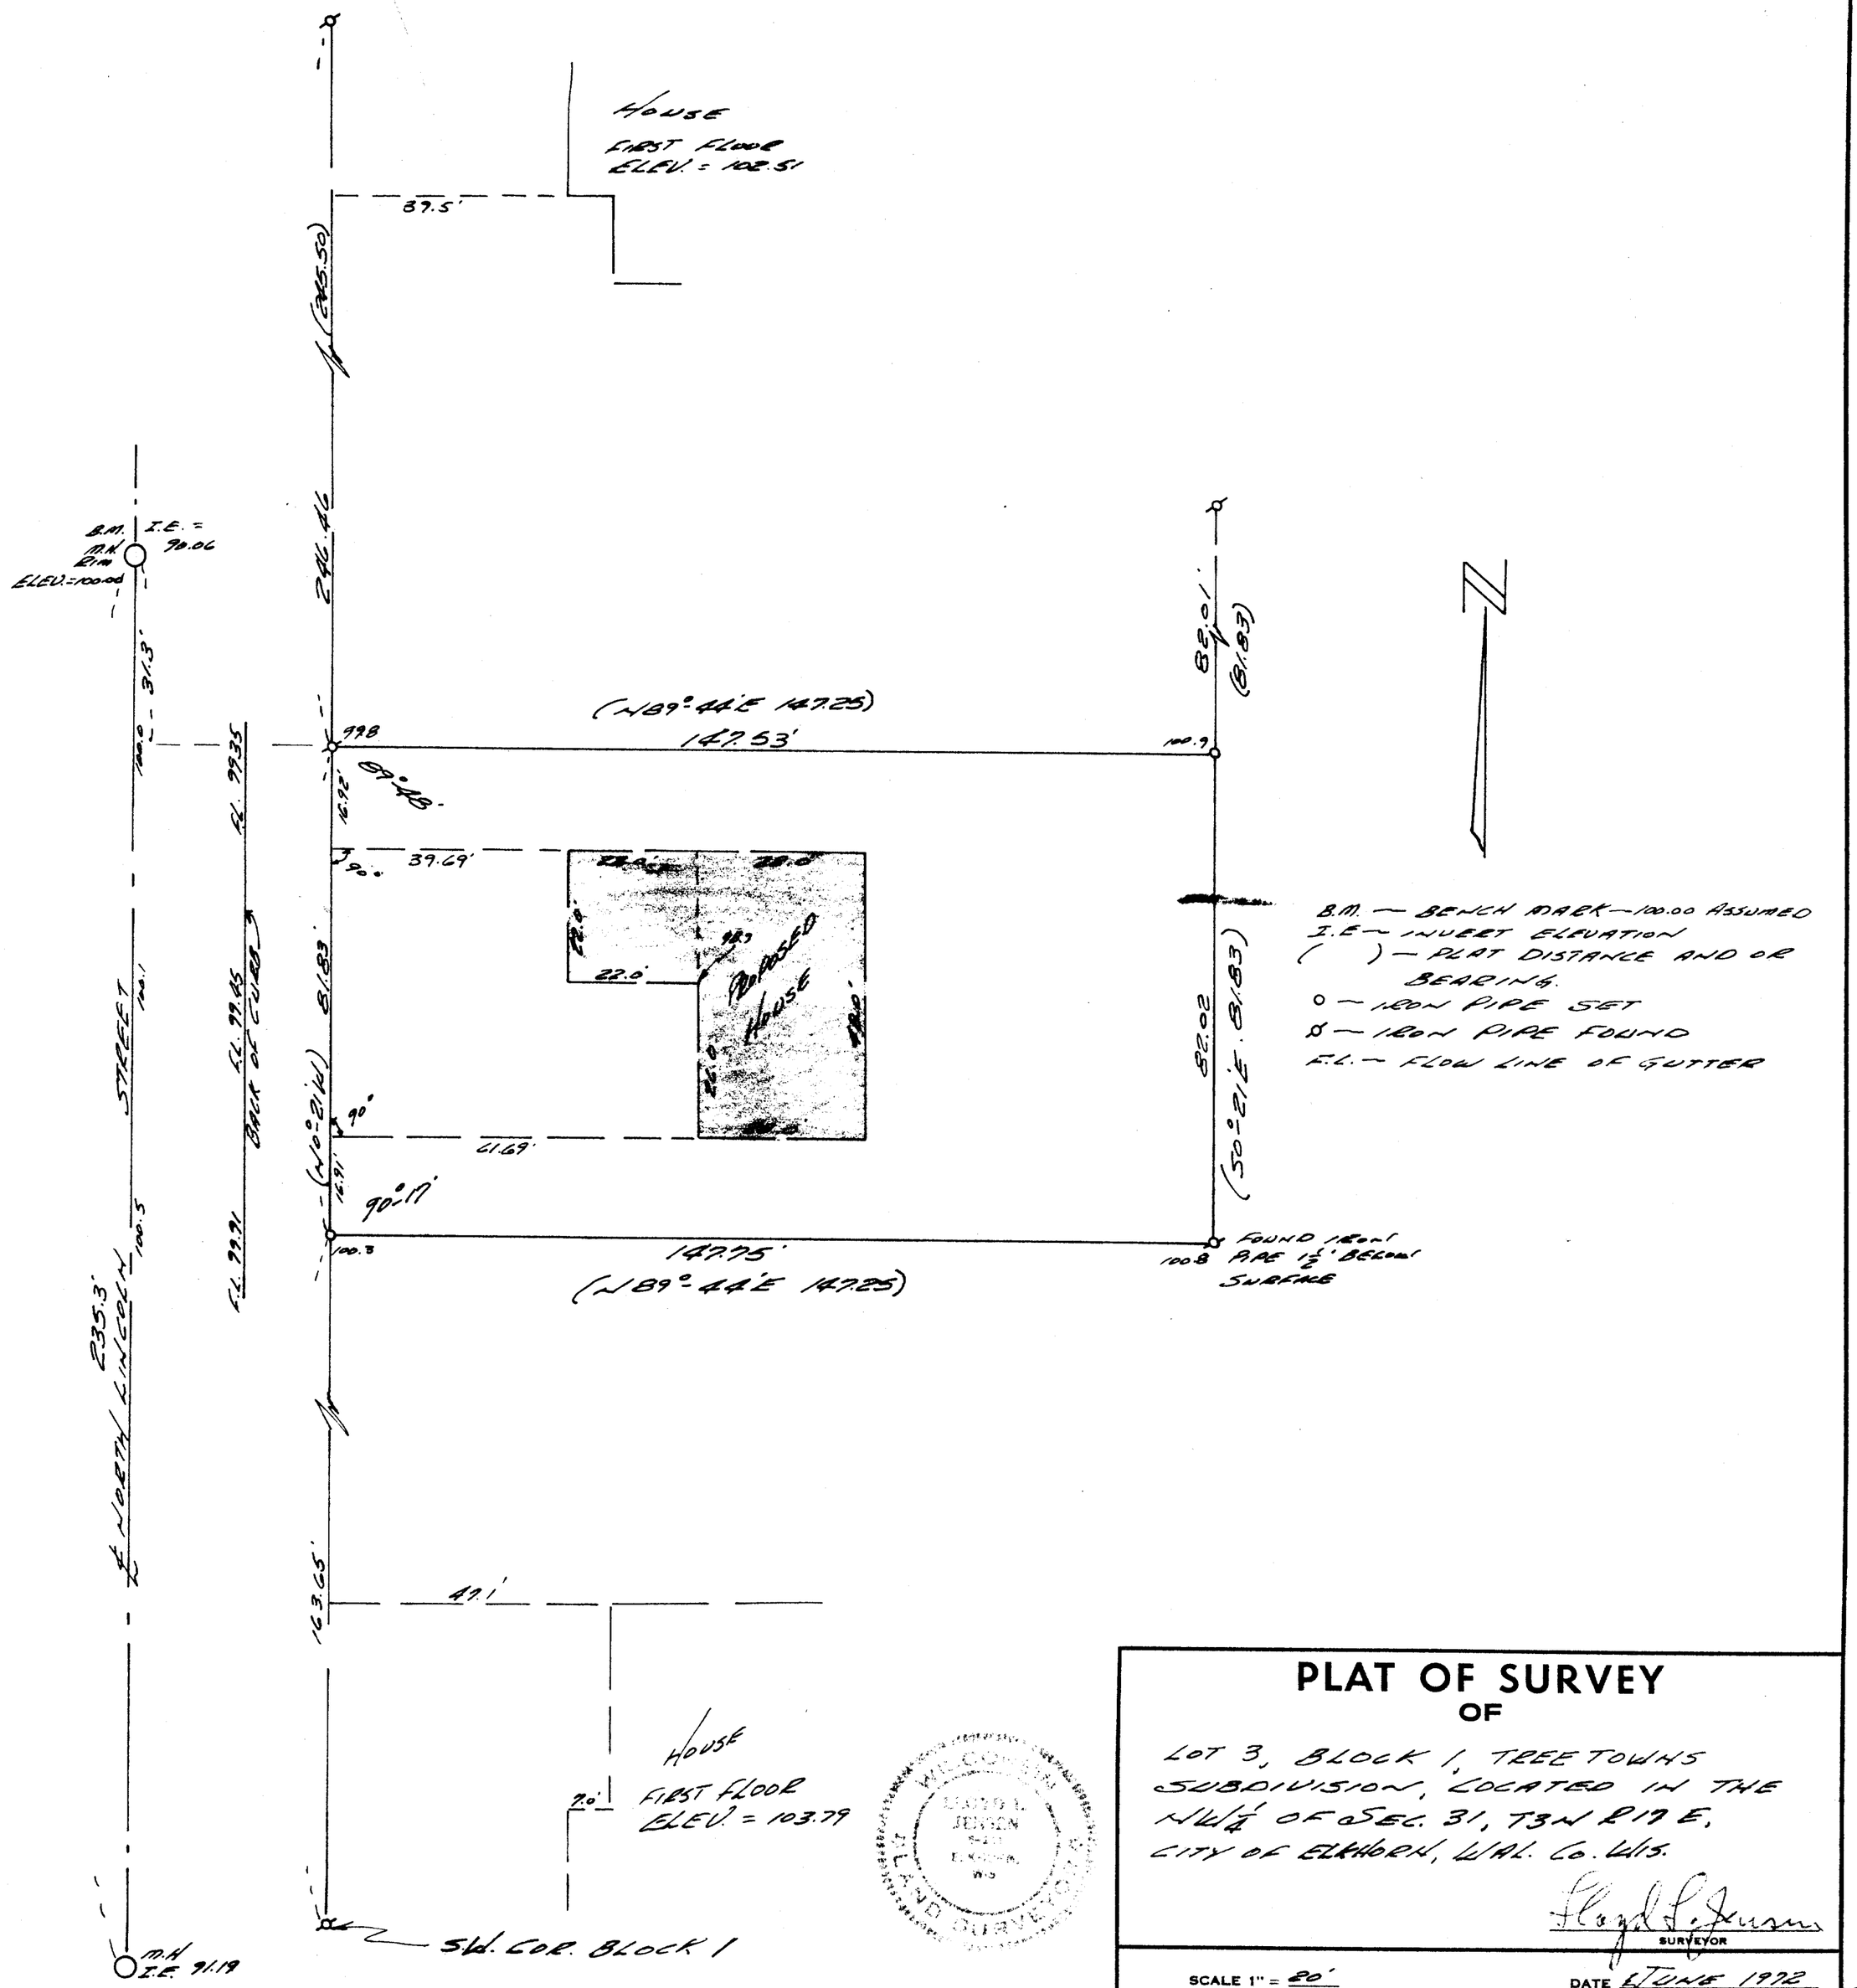

PLAT OF SURVEY
OF

LOT 3, BLOCK 1, TREETOWNS SUBDIVISION, LOCATED IN THE NW¼ OF SEC. 31, T3N R19E, CITY OF ELKHORN, WAL. CO. WIS.

Floyd L. Jensen
SURVEYOR

SCALE 1" = 20'

DATE 6 JUNE 1972
4-77 J

YTTS-3

NO. 175H 300 9-68