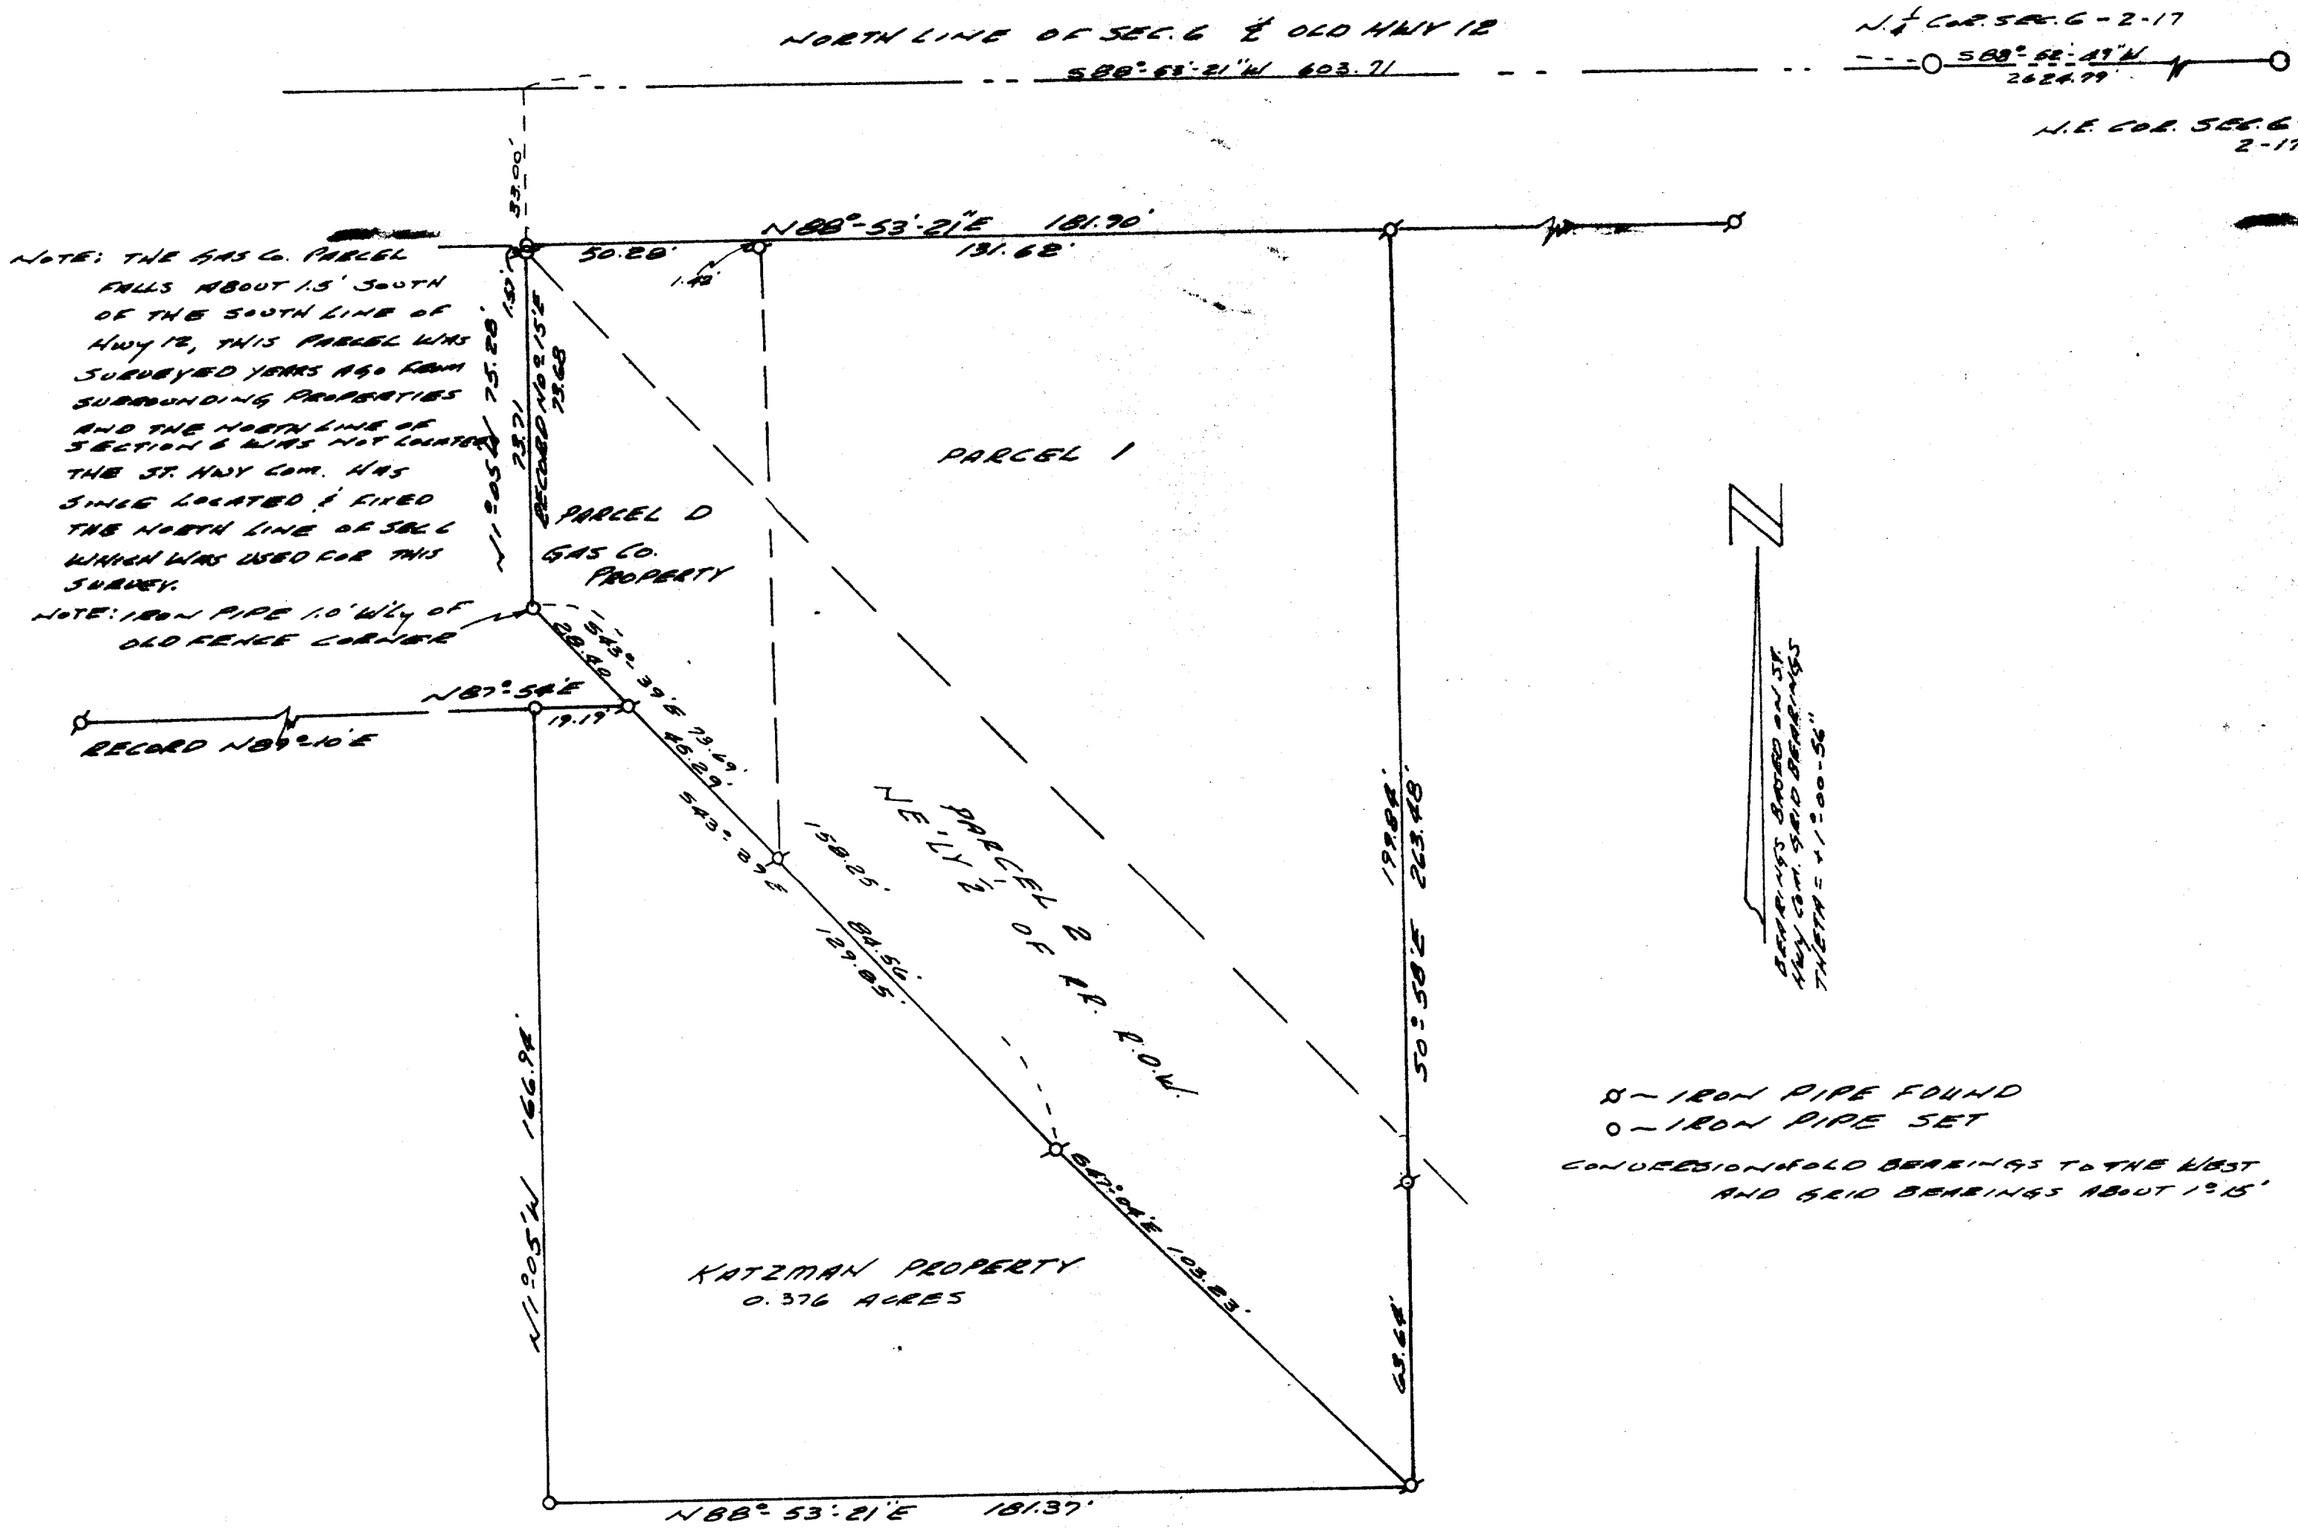


⊠ — IRON PIPE FOUND
○ — IRON PIPE SET

CONVERSION HOLD BEARINGS TO THE WEST AND GRID BEARINGS ABOUT 1°.15'

LLOYD L. JENSEN 9211 ELKHORN WIS. WISCONSIN LAND SURVEYOR

PLAT OF SURVEY
OF

LAND LOCATED IN THE NW¼ OF SECTION 6, T2N R17E, CITY OF ELKHORN, WALWORTH COUNTY, WISCONSIN

Floyd L. Jensen
SURVEYOR

SCALE 1" = 30'

DATE APRIL 1978

4-78J

NO. 175H 300 9-68

V-SE-6A