
#789-71

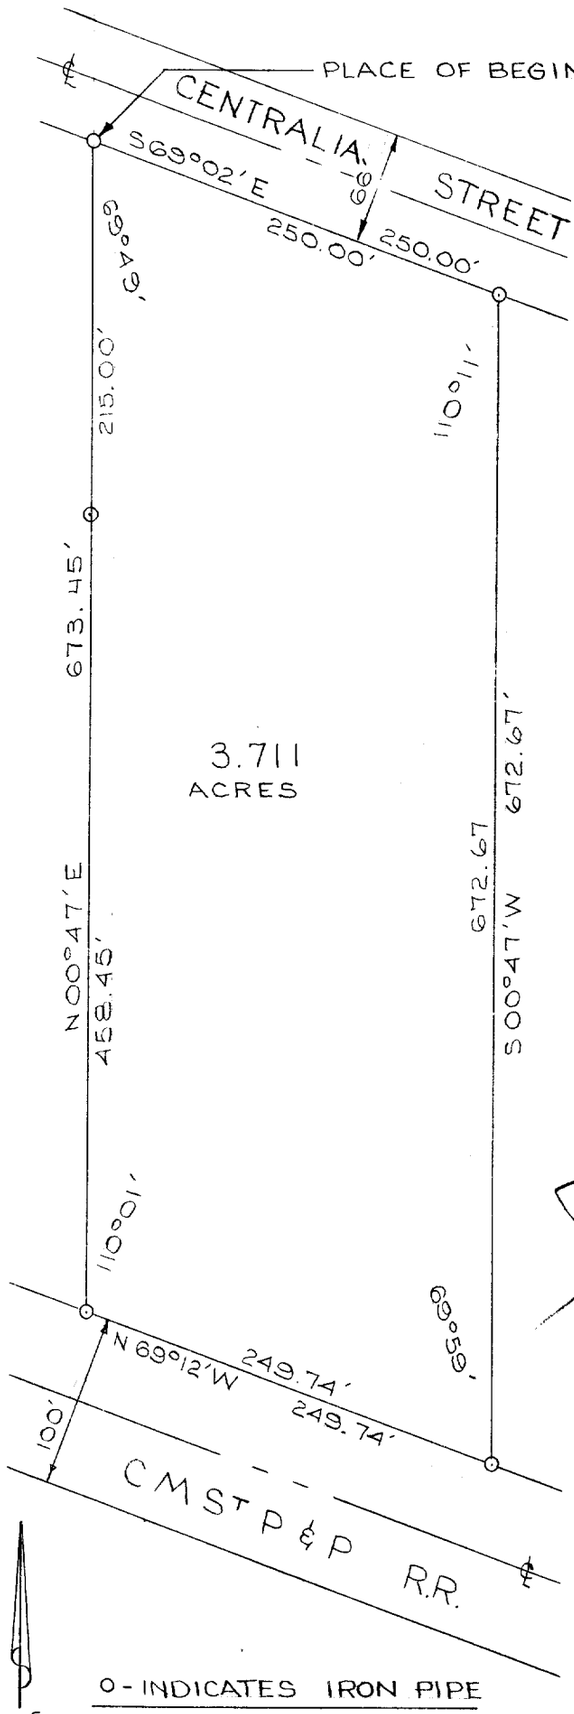

DESCRIPTION:
Commencing at the SW corner of Harmony Acres Subdivision in the City of Elkhorn, Walworth County, Wisconsin; thence S 01°27' W along the East line of Getzen Street, 588.39 feet to the South line of Centralia Street; thence S 69°02' E along said South line of said Centralia Street, 215.00 feet to the place of beginning of the lands hereinafter described, to-wit; Thence Continue S 69°02' E along said South line of said Centralia Street, 250.00 feet; thence S 00°47' W, 672.67 feet to the North line of the C.M.St.P.&P. Railroad; thence N 69°12' W along said North line of said Railroad, 249.74 feet; thence N 00°47' E, 673.45 feet to the place of beginning; containing 3.711 acres of land more or less.

CERTIFICATE:
I, James F. Biagi, surveyor, do hereby certify that I have surveyed the lands hereon described.

September 10, 1971

James F. Biagi R.L.S.272

WISCONSIN JAMES F. BIAGI MILWAUKEE, WIS. LAND SURVEYOR

4-96B

KSE-9I