
KOLB LAND CONSULTING, INC.

LAND SURVEYING · SUBDIVIDING · LAND PLANNING

LAKE GENEVA, WISCONSIN 53147 WHITEWATER, WISCONSIN 53190

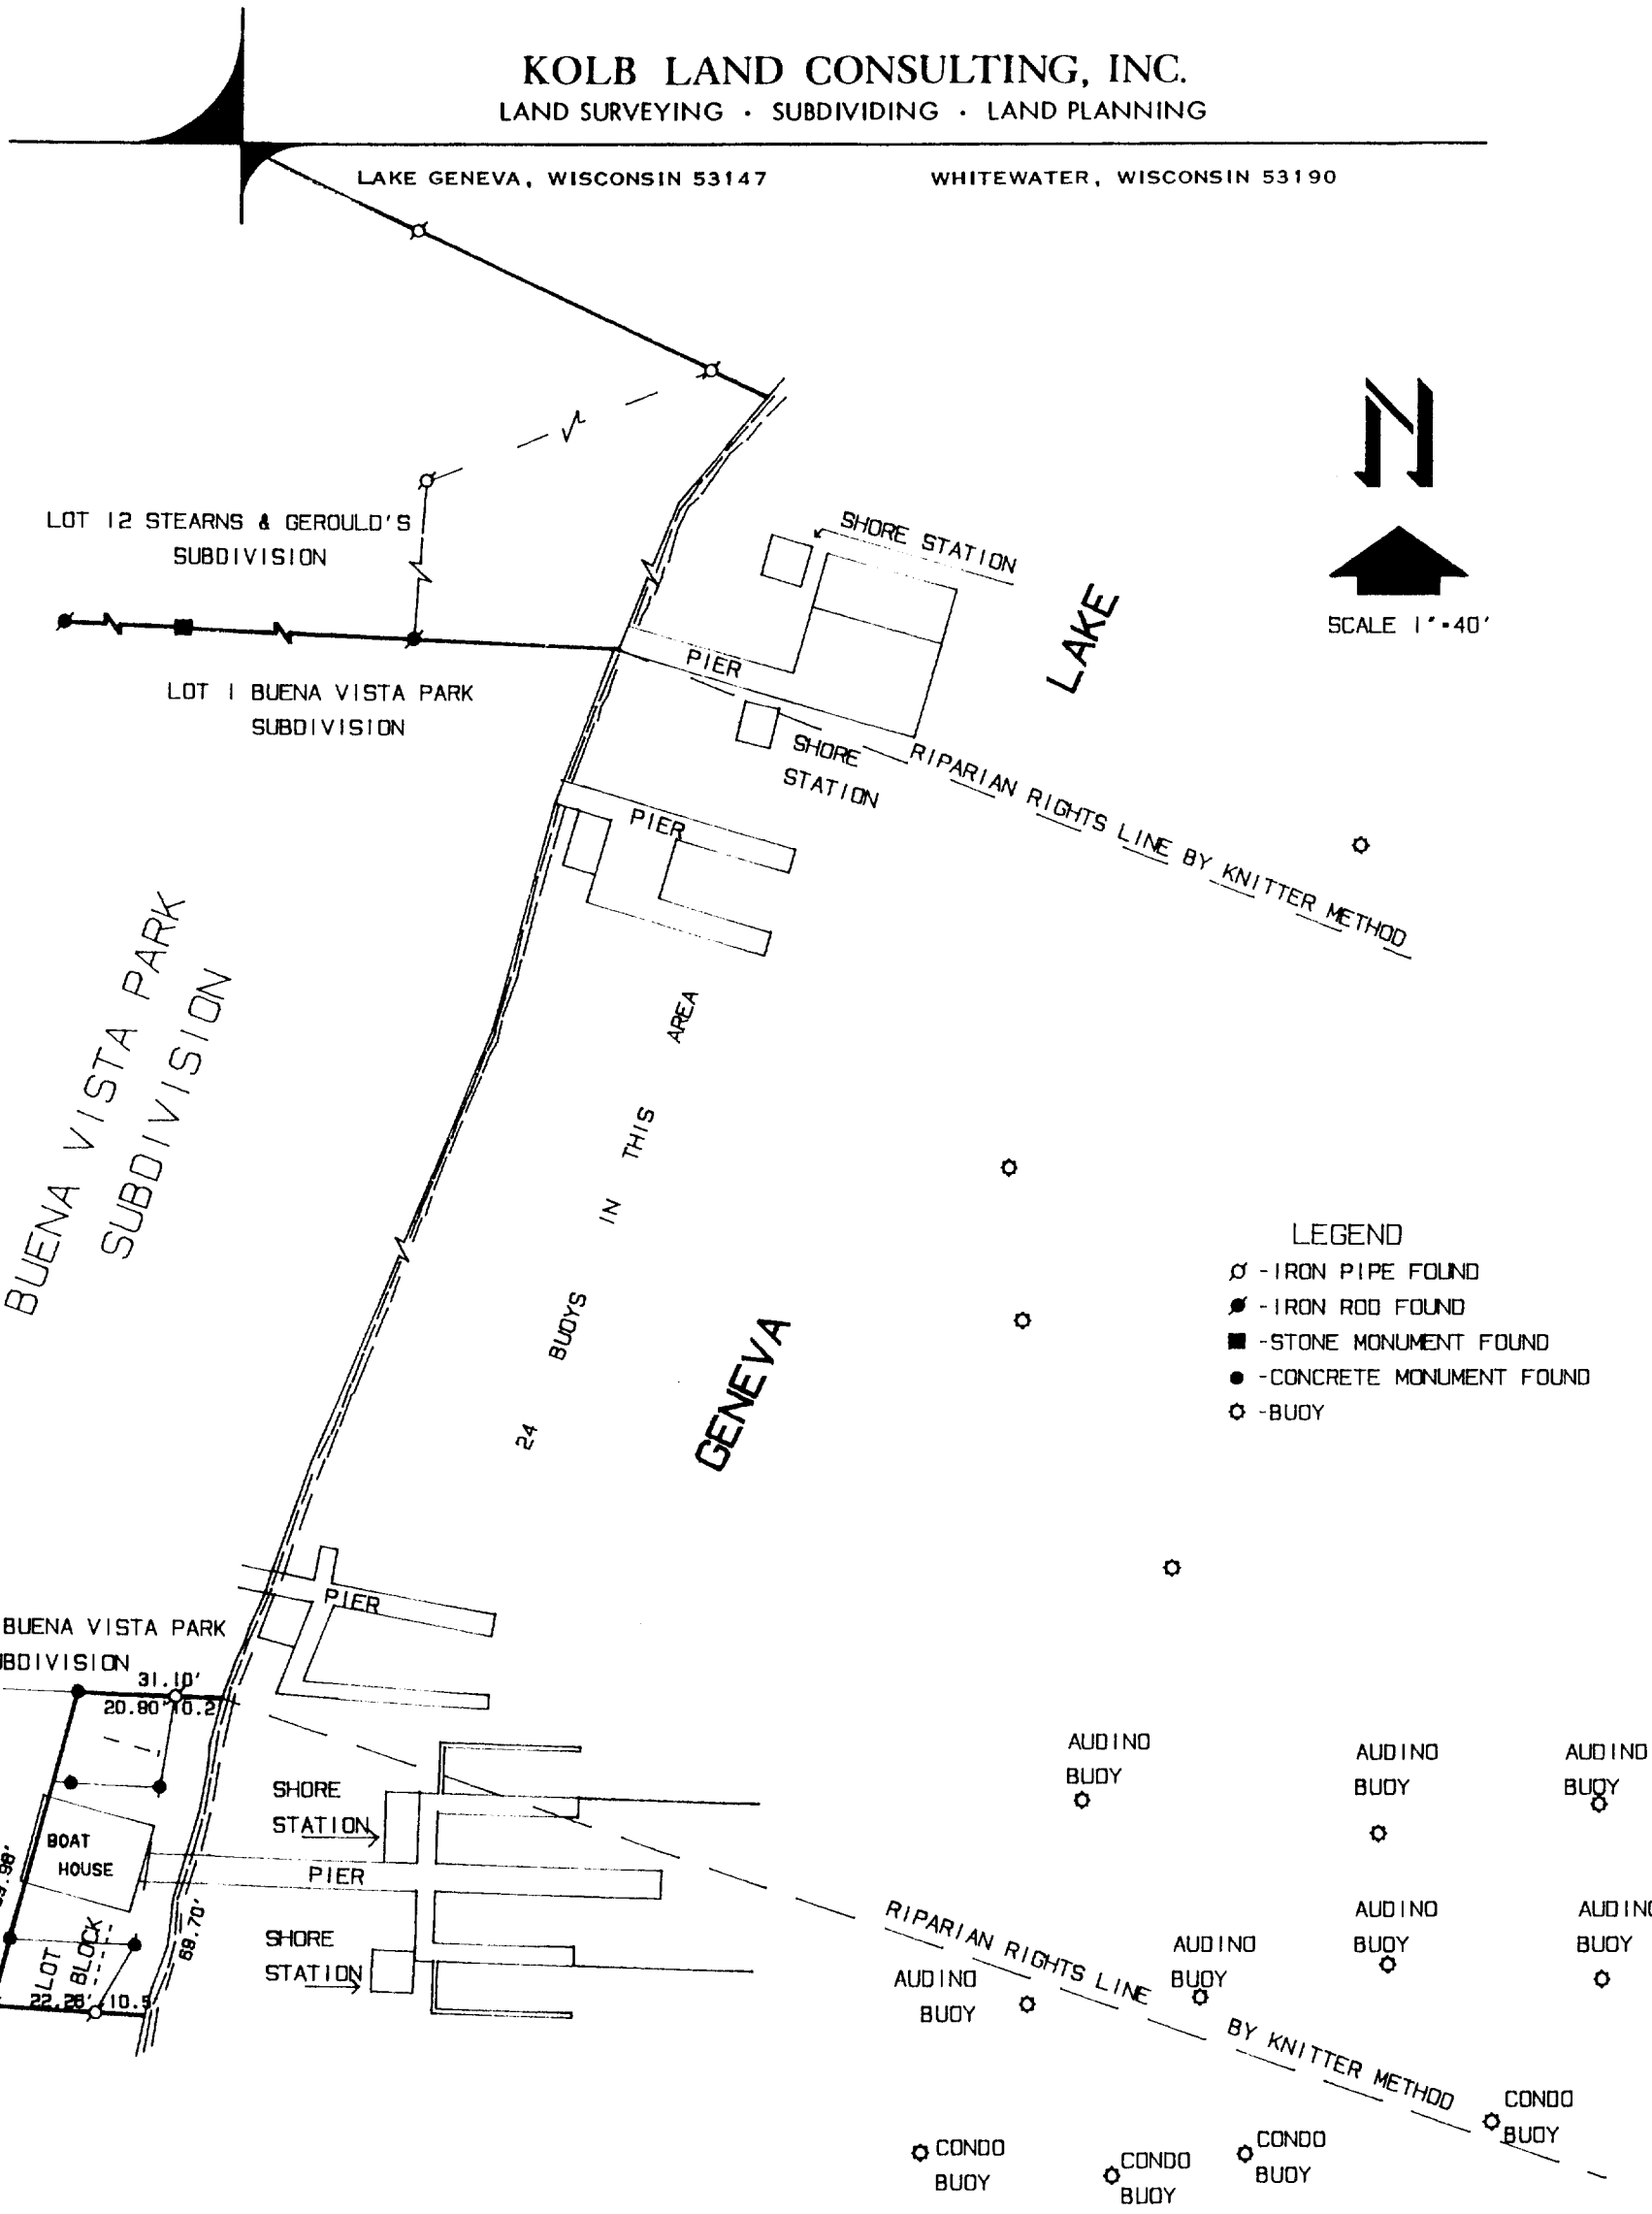

PLAT OF SURVEY OF

RIPARIAN RIGHTS LINES BETWEEN BUENA VISTA PARK SUBDIVISION AND STEARNS & GEROULD'S SUBDIVISION AND BUENA VISTA PARK SUBDIVISION AND LOT 1, BLOCK 1 OF D.A. REID'S ADDITION TO REID'S PARK, VILLAGE OF FONTANA-ON-GENEVA LAKE, WALWORTH COUNTY, WISCONSIN.

RECEIVED
JUN 1 1990

HAROLD H. KOLB
WISCONSIN REGISTERED LAND SURVEYOR, S-137
NOV. 3., 1989
DATE

005-1101
SRA 00002
SBV* misc
SS+6* misc
F-SBV