
STEV-80

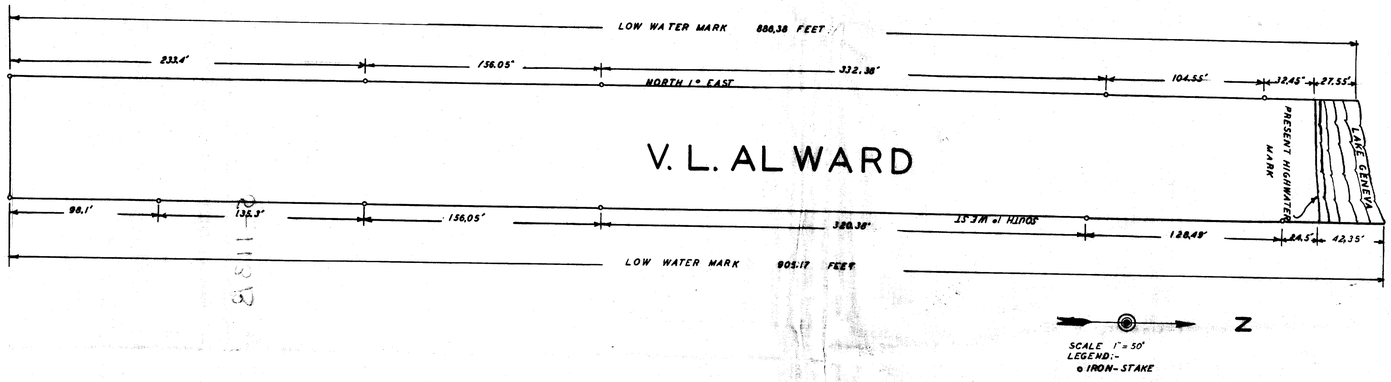



I JOSEPH M BIAGI DO HEREBY CERTIFY THAT I HAVE SURVEYED THE PROPERTY DESCRIBED ABOVE ACCORDING TO OFFICIAL RECORDS AND THE PLAT ABOVE DRAWN IS A CORRECT REPRESENTATION OF SAID SURVEY.

JULY 9 1937
SIGNED Joseph M Biagi.
SEALED

SURVEY
OF
V. L. ALWARD
PROPERTY
ON THE SOUTH SHORE OF LAKE GENEVA, SECTION 13, TOWNSHIP 1 NORTH, RANGE SIXTEEN.
DATE JULY 9 1937 DRAWN BY N.C.G.

Ol. 55 Acres
part E 20 ST EV
on Ken Nolt

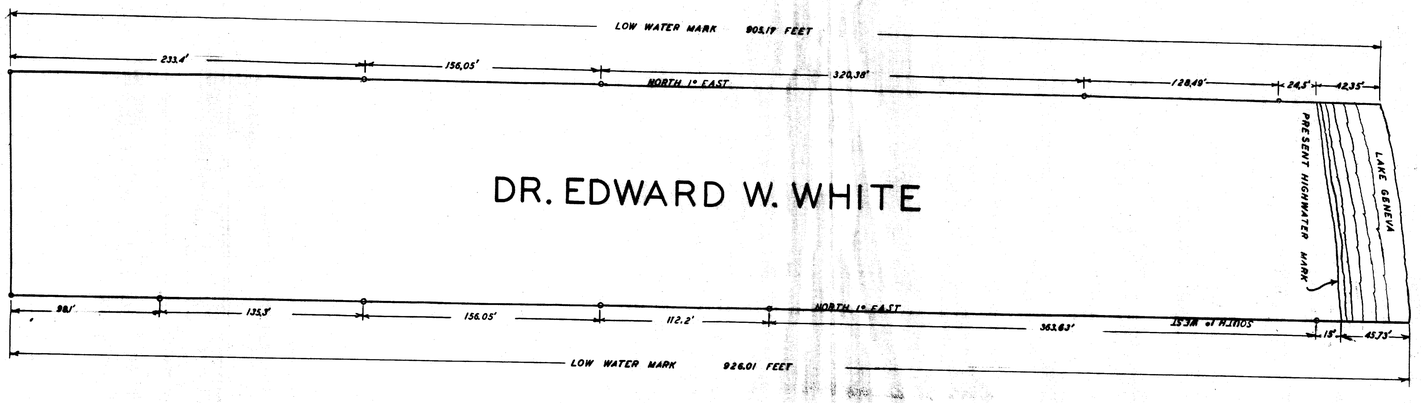


I JOSEPH M BIAGI DO HEREBY CERTIFY THAT I HAVE SURVEYED THE PROPERTY DESCRIBED ABOVE ACCORDING TO OFFICIAL RECORDS AND THE PLAT ABOVE DRAWN IS A CORRECT REPRESENTATION OF SAID SURVEY.

JULY 9 1937
SIGNED Joseph M Biagi.
SEALED

SURVEY
OF
DR. EDWARD W WHITE
PROPERTY
ON THE SOUTH SHORE OF LAKE GENEVA, SECTION 13, TOWNSHIP 1 NORTH, RANGE SIXTEEN.
DATE JULY 9 1937 DRAWN BY N.C.G.