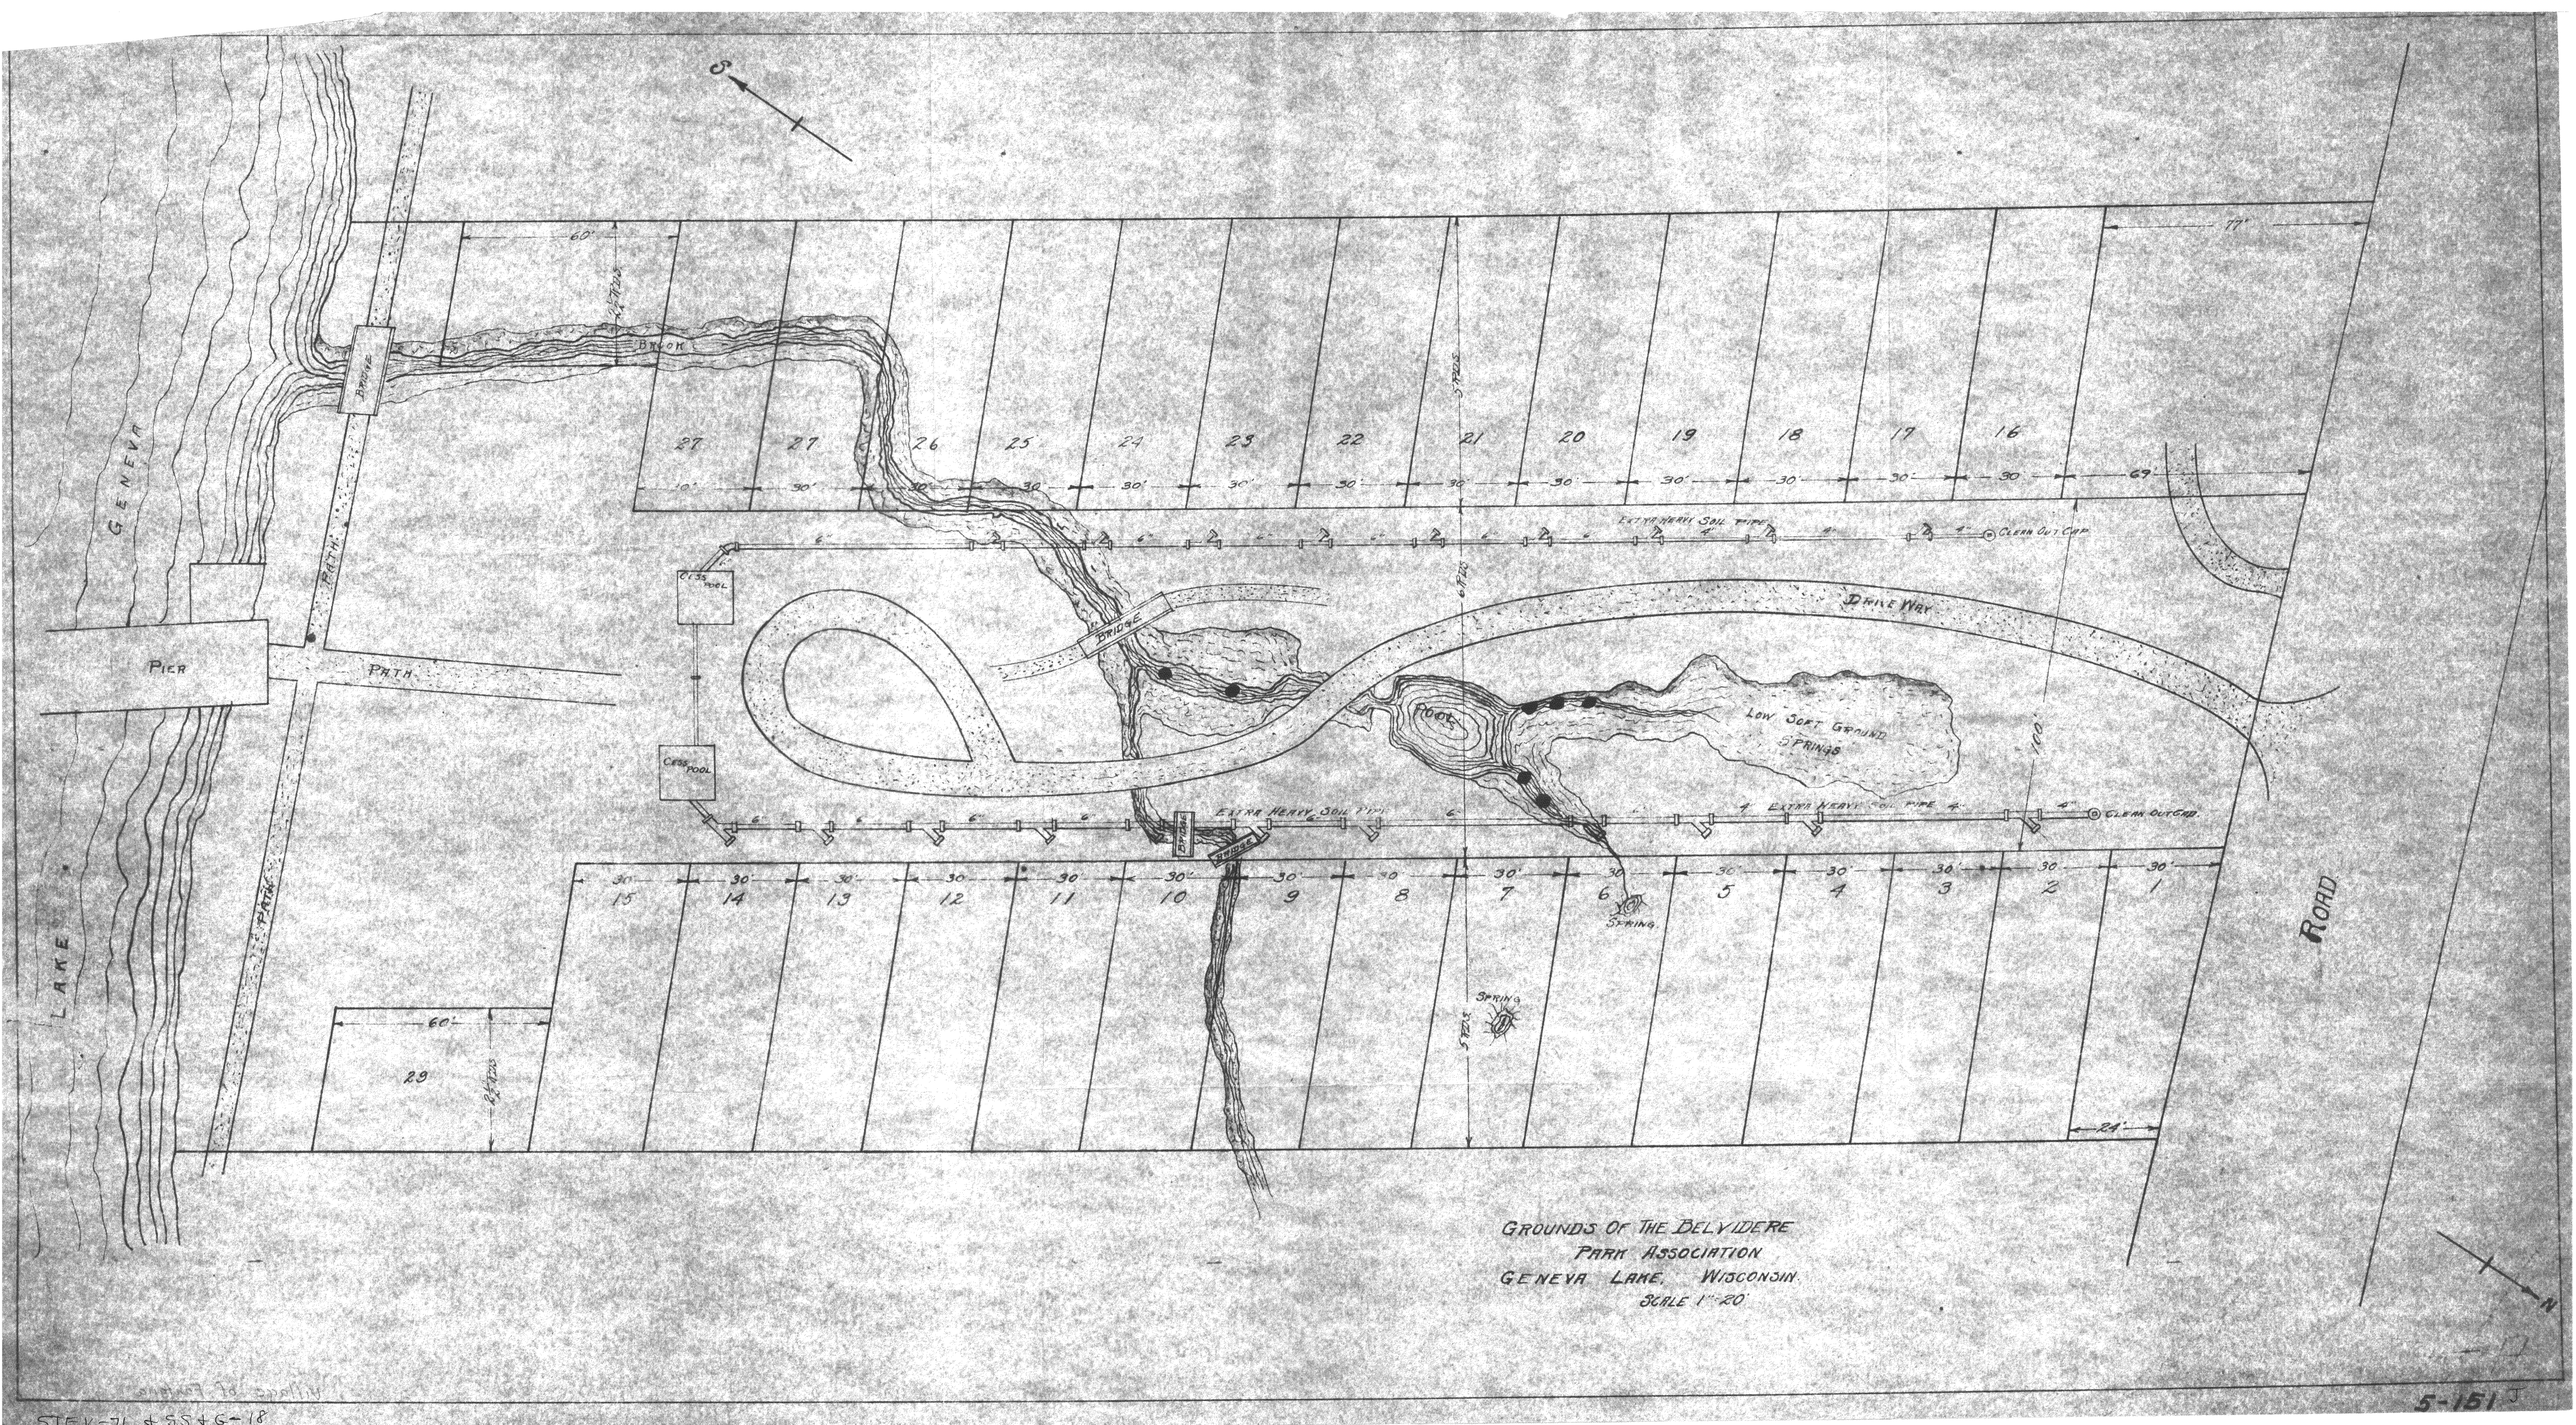


GROUNDS OF THE BELVIDERE
PARK ASSOCIATION
GENEVA LAKE, WISCONSIN.
SCALE 1" 20'

5-151