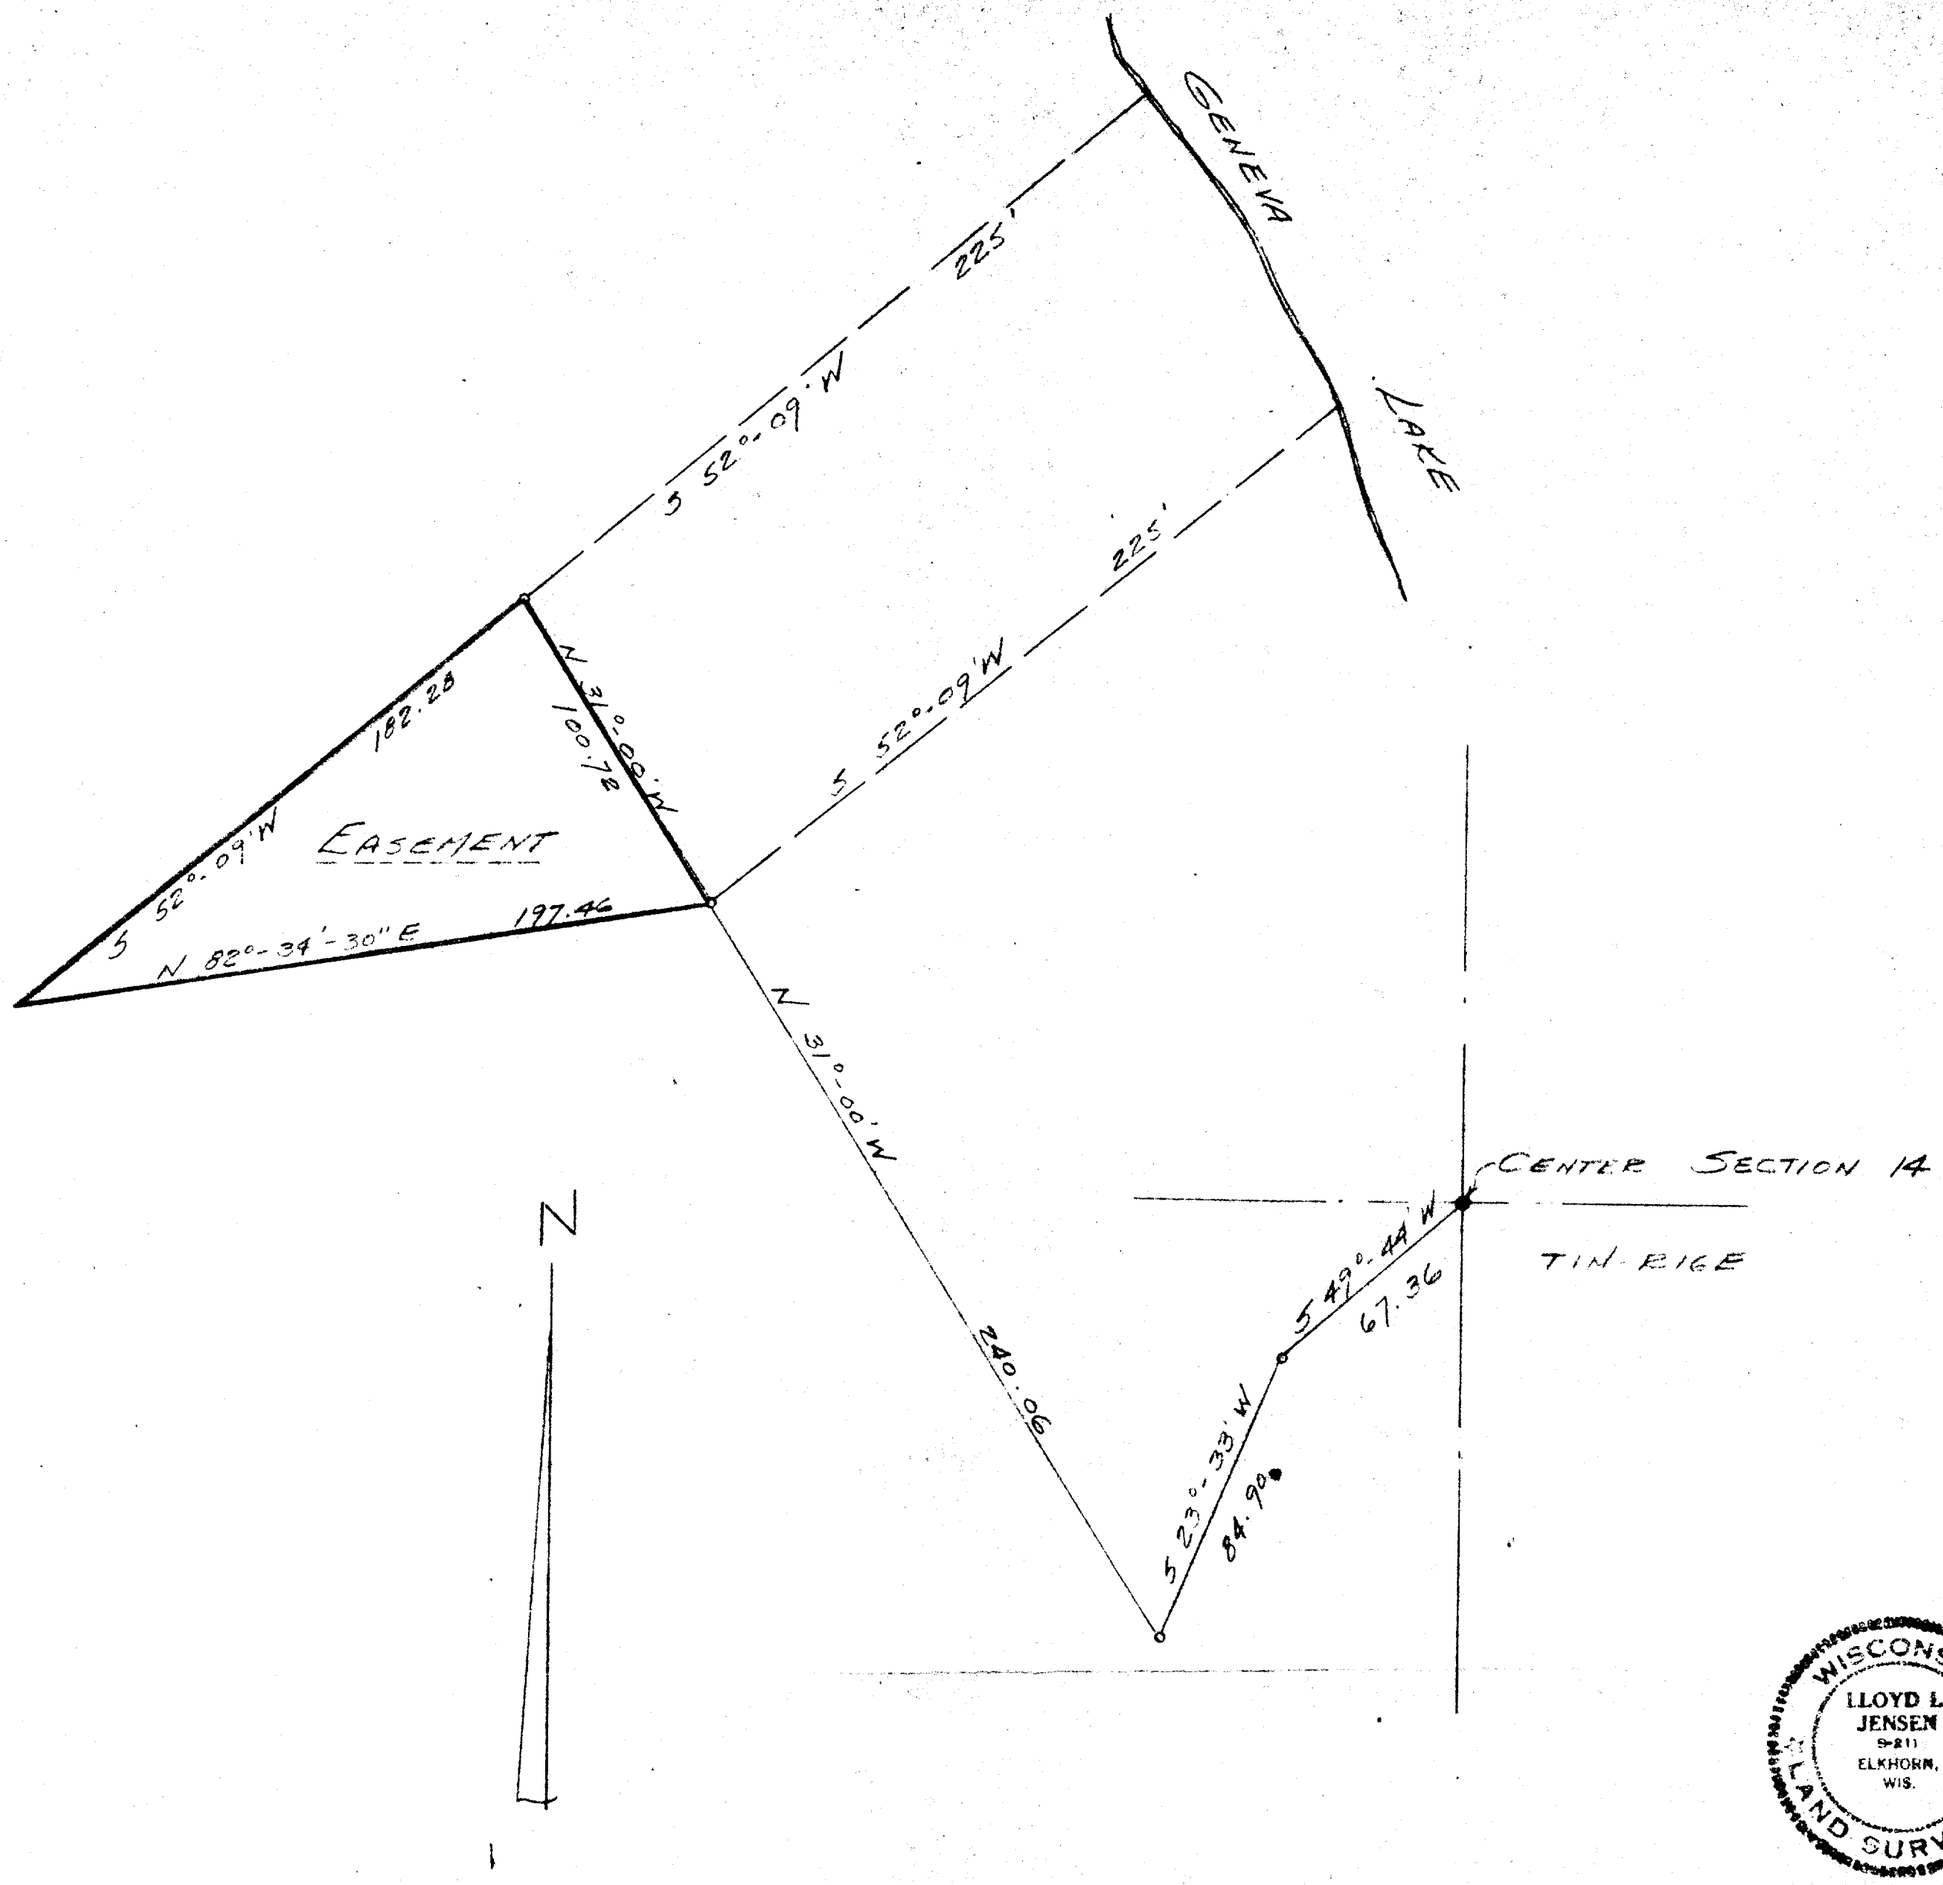

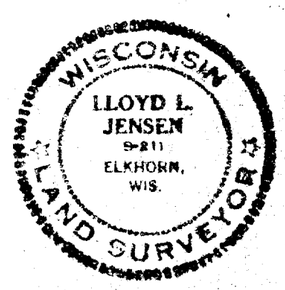

LEGEND
O - IRON PIPE
● - CONCRETE MONUMENT

PLAT OF SURVEY
OF

EASEMENT - NW 1/4 SECTION 14
T1N-R16E, WALWORTH COUNTY,
WISCONSIN.

Lloyd L. Jensen
SURVEYOR

SCALE 1" = 40'

DATE Sept 1965

FV-47B (easement) and FV-48 (part)

5-184J