Plat of Survey

of

Lands described in a Quit Claim Deed recorded in Vol. 670 on Page 2248 as Document No. 439797 as follows:

Lot 3 except the Northerly 10 feet thereof, and the South 86 feet of the North 96 feet of Lot 4, all in Block 8, Original Plat, Village of Fontana, Walworth County, Wisconsin.

Tax Parcel SOP 00040


Also,

Lands described in a Quit Claim Deed recorded in Vol. 670 on Page 2250 as Document No. 439799 as follows:

The North 19.73 feet of Lot 6 and the North 19.73 feet to the West 10.00 feet of Lot 7, Block 8 of the Original Plat of the Village of Fontana-on-Geneva Lake, Walworth County, Wisconsin.

Tax Parcel SOP 00040A

Surveyed for: **Jeffrey & Deborah Visner**
6095 West Buckatabon Road
Conover, Wisconsin. 54519

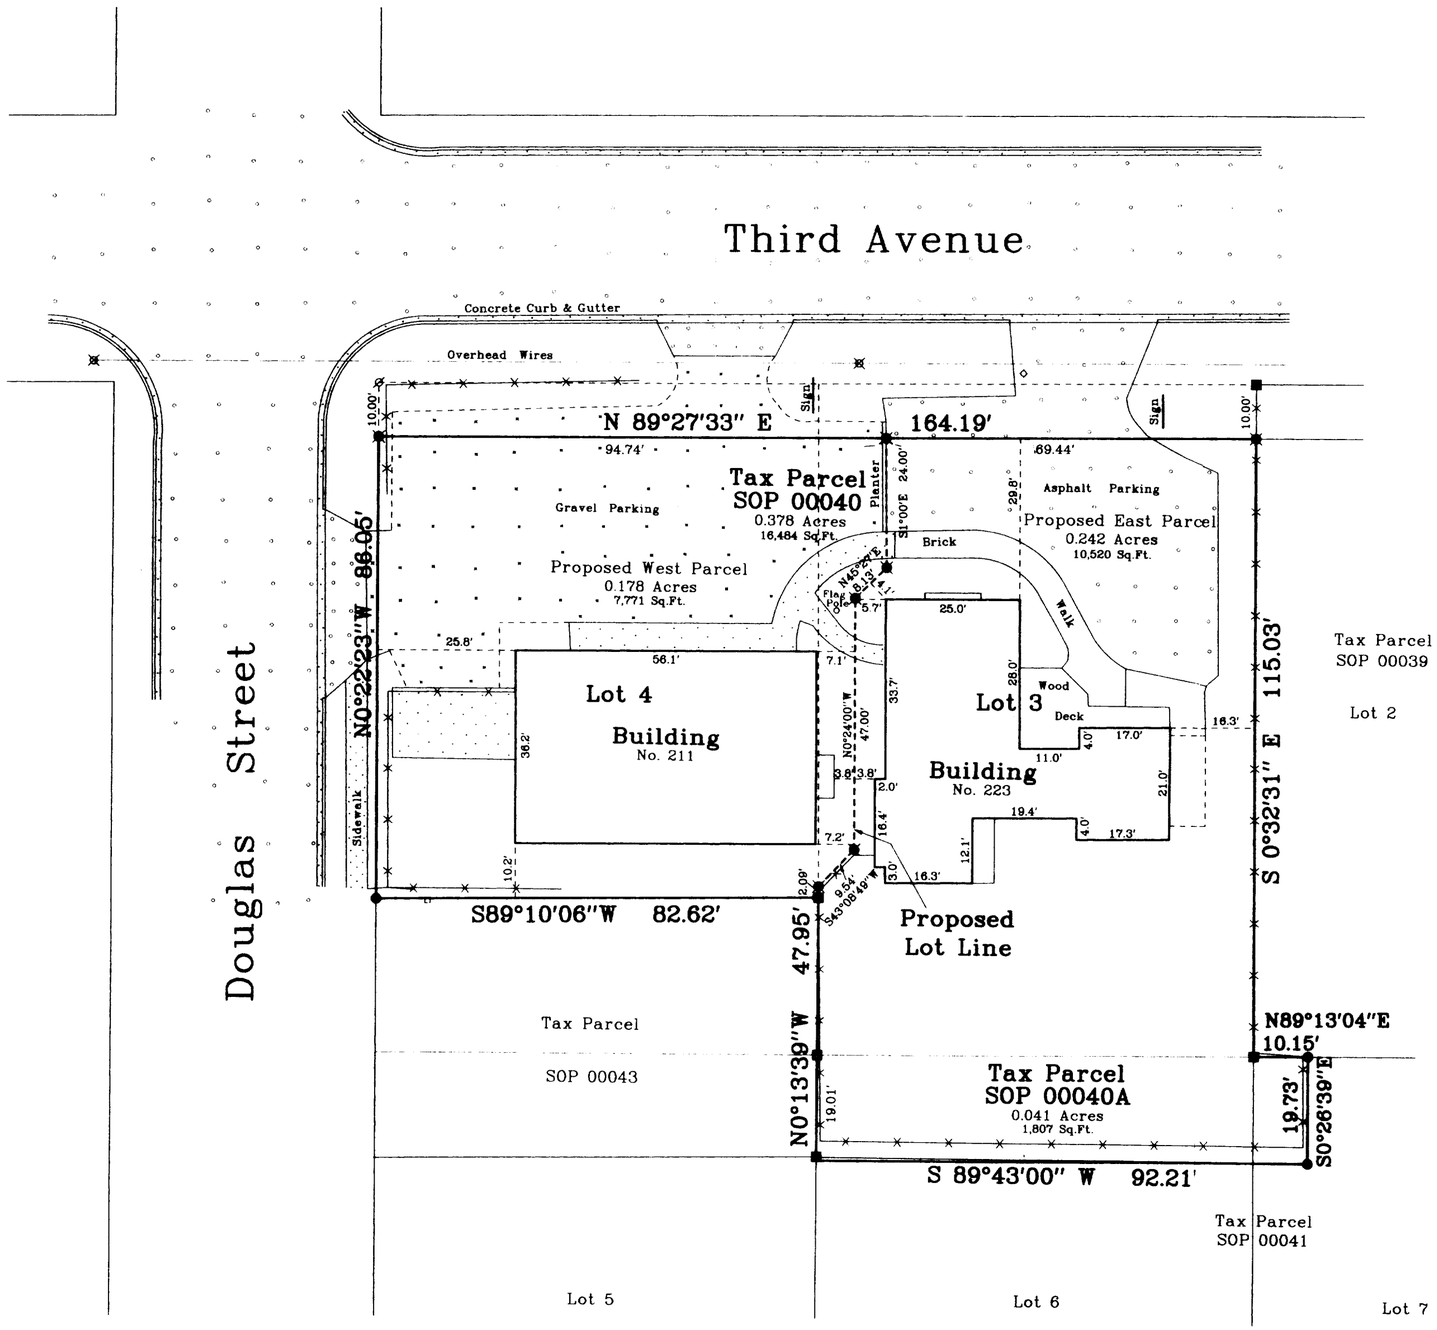

Bearings referenced to previous surveys.

WISCONSIN
DOUGLAS G. OLSON
S-2093
ELKHORN, WI
LAND SURVEYOR
Not Certified Unless Stamped in Red.

RECEIVED
SEP 19 2002

Notes: 1) This survey plat is not certified unless signed and sealed in red ink.

2) This survey is subject to Wisconsin lien laws. This Plat of Survey is the notice of intent to file lien. Lien waiver required.

Copyright c 2001 by Jensen & Olson Land Surveying, LLC.

All rights reserved. No part of this survey plat may be reproduced or transmitted in any form by any means - graphic, electronic, or mechanical, including photocopying, tracing, or information storage and retrieval systems - without permission in writing from Douglas G. Olson, Jensen & Olson Land Surveying, LLC.

I, Douglas G. Olson, Wisconsin Registered Land Surveyor, do hereby certify that this survey was performed by me or under my direction in full compliance with the owner's/agent's instructions and Chapter A-E 7 of the Wisconsin Administrative Code "Minimum Standards for Property Surveys"; and that this map is an accurate representation thereof to the best of my knowledge and belief.

Douglas G. Olson
Wisconsin Registered Land Surveyor - 2093

Survey Date: May 18, 2001.
Revisions:

Scale in Feet
1" = 20'
0' 10' 20' 40'

Jensen & Olson Land Surveying, LLC
45 South Wisconsin Street P.O. Box 322
Elkhorn, Wisconsin. 53121
Telephone (262) 723-3434
Facsimile (262) 723-8044

Legend
Found Concrete Monument
Found Iron Pipe
Found Iron Rod
Set Iron Rod, 3/4" dia.
( ) Recorded Information
Utility Pole
Water Valve
Fence
Concrete Surface
Asphalt Surface
Gravel

Sheet 1 of 1 Sheets
Job Reference Number 2001.026

2001.026

SOP-40, SOP-40A
now SA3346-1 & 2

005-2019