
PLAT OF SURVEY

LOTS 1 & 2 OF CERTIFIED SURVEY MAP NO. 661
REC. IN VOL. 3 ON PG. 147 AS DOC. NO. 16208

LOCATED IN THE SW 1/4 OF SECTION 11,
TOWN 1 NORTH, RANGE 16 EAST,
VILLAGE OF FONTANA-ON-GENEVA LAKE,
WALWORTH COUNTY, WISCONSIN

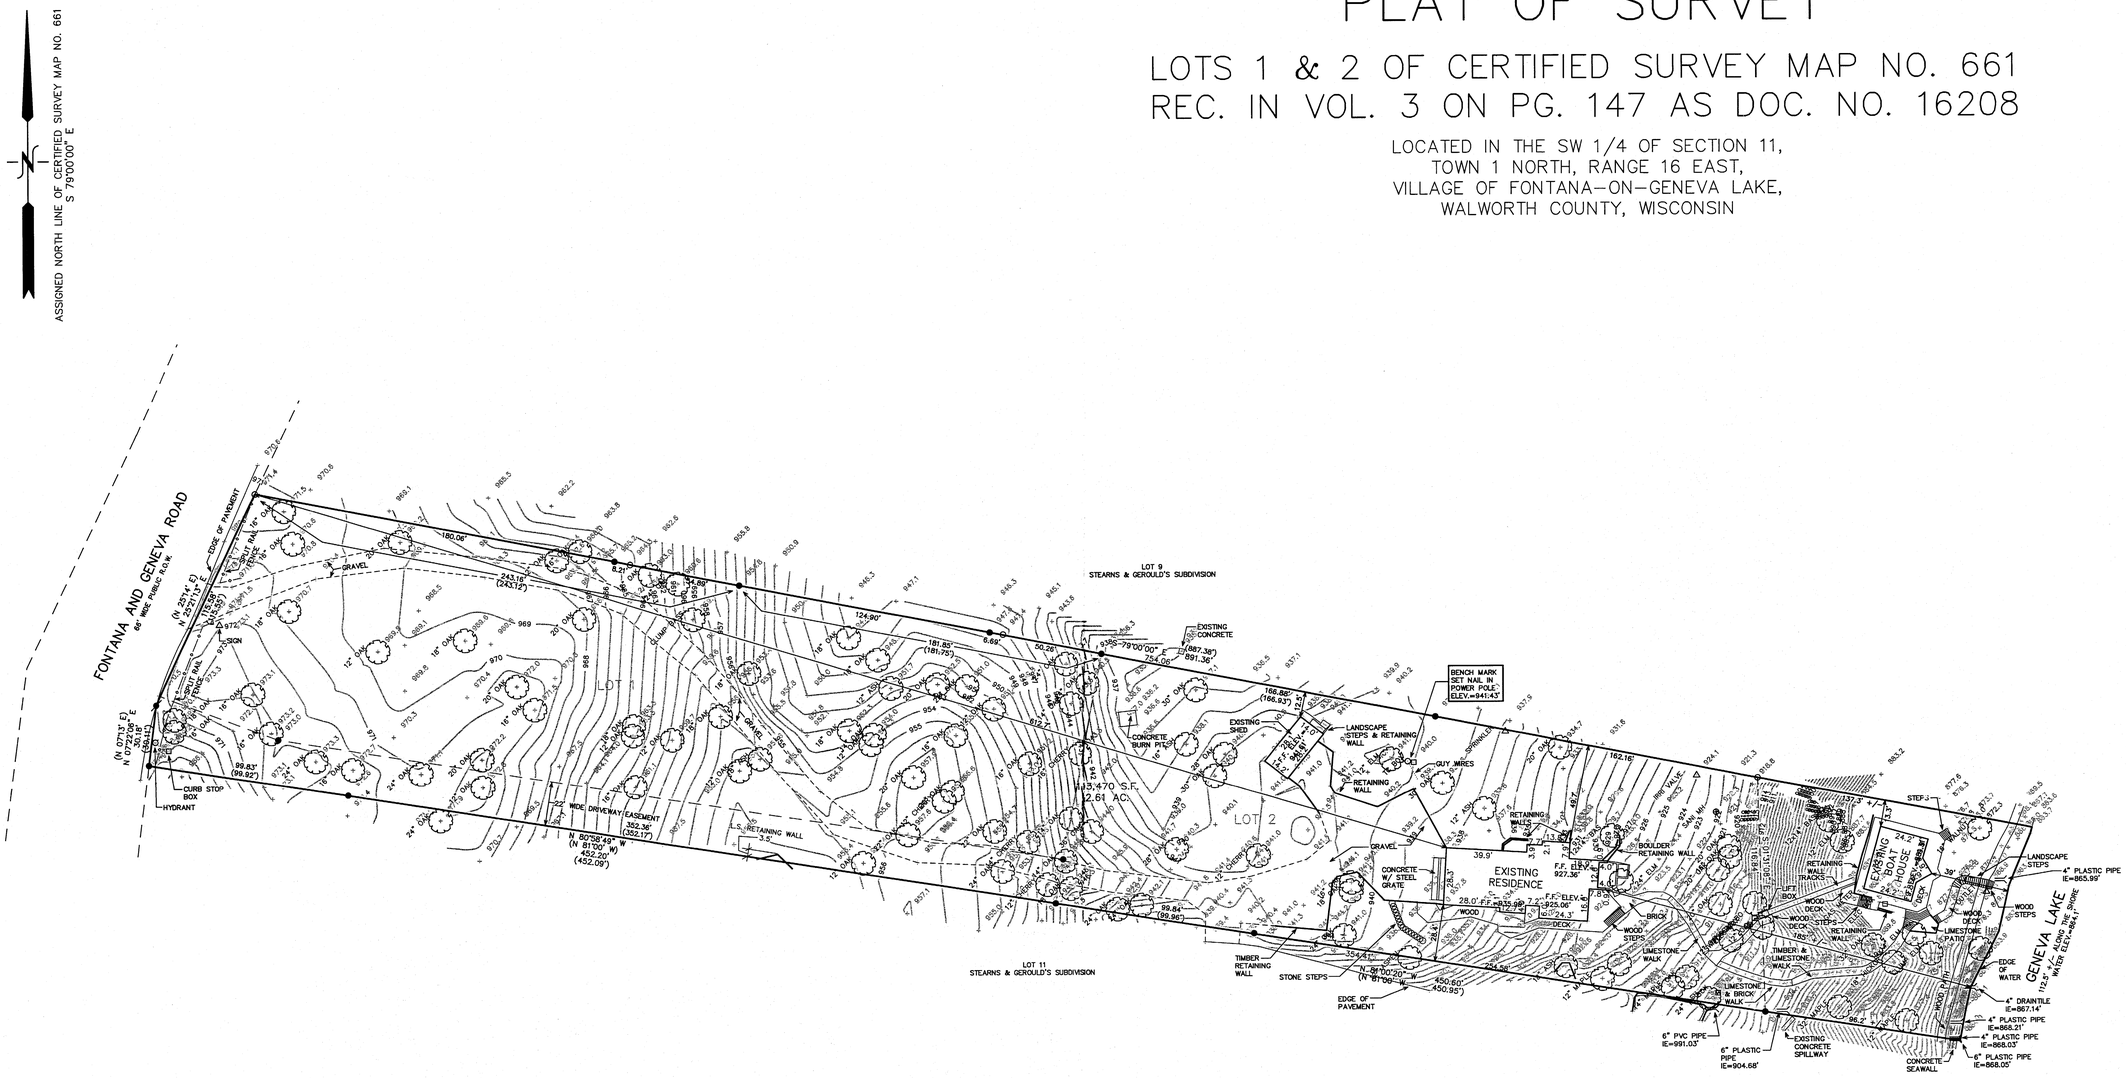

LEGEND

- ○ = FOUND IRON PIPE STAKE
- ● = FOUND IRON REBAR STAKE
- ⌀ = SET IRON REBAR STAKE
- (000) = RECORDED AS

NOTE: COPIES OF THIS MAP TO WHICH THE FOLLOWING CERTIFICATE WILL APPLY SHOW THE SURVEYOR'S ORIGINAL SEAL AND SIGNATURE IN RED INK. COPIES BY ANY OTHER MEANS MAY HAVE ALTERATIONS WHICH DO NOT REPRESENT THE SURVEYOR'S WORK PRODUCT.

I HEREBY CERTIFY THAT THE ABOVE DESCRIBED PROPERTY HAS BEEN SURVEYED UNDER MY DIRECTION AND THAT THE ABOVE MAP IS A TRUE REPRESENTATION THEREOF AND SHOWS THE SIZE AND LOCATION OF THE PROPERTY AND ITS EXTERIOR BOUNDARIES. THIS SURVEY IS MADE FOR THE USE OF THE PRESENT OWNERS OF THE PROPERTY, AND ALSO THOSE WHO PURCHASE, MORTGAGE, OR GUARANTEE THE TITLE THERETO WITHIN ONE YEAR FROM THE DATE HEREOF.

DATED: DECEMBER 4, 2003

PETER S. GORDON R.L.S. 2101

100 90 80 70 60 50 40 30 20 10 0 50 100
MAP SCALE IN FEET ORIGINAL 1" = 30'

JAN 7
200

12/4/2003 X:\Projects\6425\Dwgs\1200

SA 6661-1
SA 6661-2

005-2148

- WORK ORDERED BY -
BILL HUCK
3 CONCORD DRIVE
OAKBROOK, IL 60523

FARRIS, HANSEN & ASSOCIATES, INC.
ENGINEERING - ARCHITECTURE - SURVEYING
7 RIDGWAY COURT P.O. BOX 437
ELKHORN, WISCONSIN 53121
OFFICE: (262) 723-2098 FAX: (262) 723-5886

REVISIONS

PROJECT NO.
6425
DATE
12/01/2003
SHEET NO.
1 OF 1

DETAILED MAPPING

LOT 2 OF CERTIFIED SURVEY MAP NO. 661
REC. IN VOL. 3 ON PG. 147 AS DOC. NO. 16208

LOCATED IN THE SW 1/4 OF SECTION 11,
TOWN 1 NORTH, RANGE 16 EAST,
VILLAGE OF FONTANA–ON–GENEVA LAKE,
WALWORTH COUNTY, WISCONSIN

EXISTING SHED
F.F. ELEV.=941.91'
TIMBER STEPS & RETAININ WALLS
BENCH MARK SET NAIL IN POWER POLE ELEV.=941.43'
PROPERTY LINE (TYP.)
SPRINKLER HEAD
TC BOX
GUY WIRES
RETAINING WALL
EDGE OF GRAVEL
GRAVEL
STEEL GRATE
CONCRETE APPROACH
STONE STEPS
EXISTING RESIDENCE
F.F. ELEV.= 927.36'
F.F. ELEV.= 935.99'
F.F. ELEV.= 925.06'
DECK ABOVE
BRICK PATIO
BRICK RATIO
UPPER DECK BRICK BELOW
WOOD DECK
WOOD STEPS
BRICK WALK
RETAINING WALLS
BOULDER RETAINING WALL
LANDSCAPE TIMBER AREA
LANDSCAPE TIMBER STEPS
IRRIGATION CONTROL VALVE
SANITARY MH RIM=922.32'
LIMESTONE WALK
LIMESTONE RETAINING WALL
LIMESTONE & BRICK STEPS
LIFT BOX
3' GEAR BOX
SWITCH BOX
ELEC BOX
TRACKS
EDGE OF PAVEMENT

LEGEND
○ = FOUND IRON PIPE STAKE
● = FOUND IRON REBAR STAKE

10 5 0 10 20 30 40 50 60 70
MAP SCALE IN FEET ORIGINAL 1" = 10'

X:\Projects\6425\Dwg\TOPO.DES
12/1/03

– WORK ORDERED BY –
BILL HUCK
3 CONCORD DRIVE
OAKBROOK, IL 60523

FARRIS, HANSEN & ASSOCIATES, INC.
ENGINEERING – ARCHITECTURE – SURVEYING
7 RIDGWAY COURT P.O. BOX 437
ELKHORN, WISCONSIN 53121
OFFICE: (262) 723–2098 FAX: (262) 723–5886

REVISIONS

PROJECT NO. 6425
DATE 12/01/03
SHEET NO. 1 OF 1