
#104-71

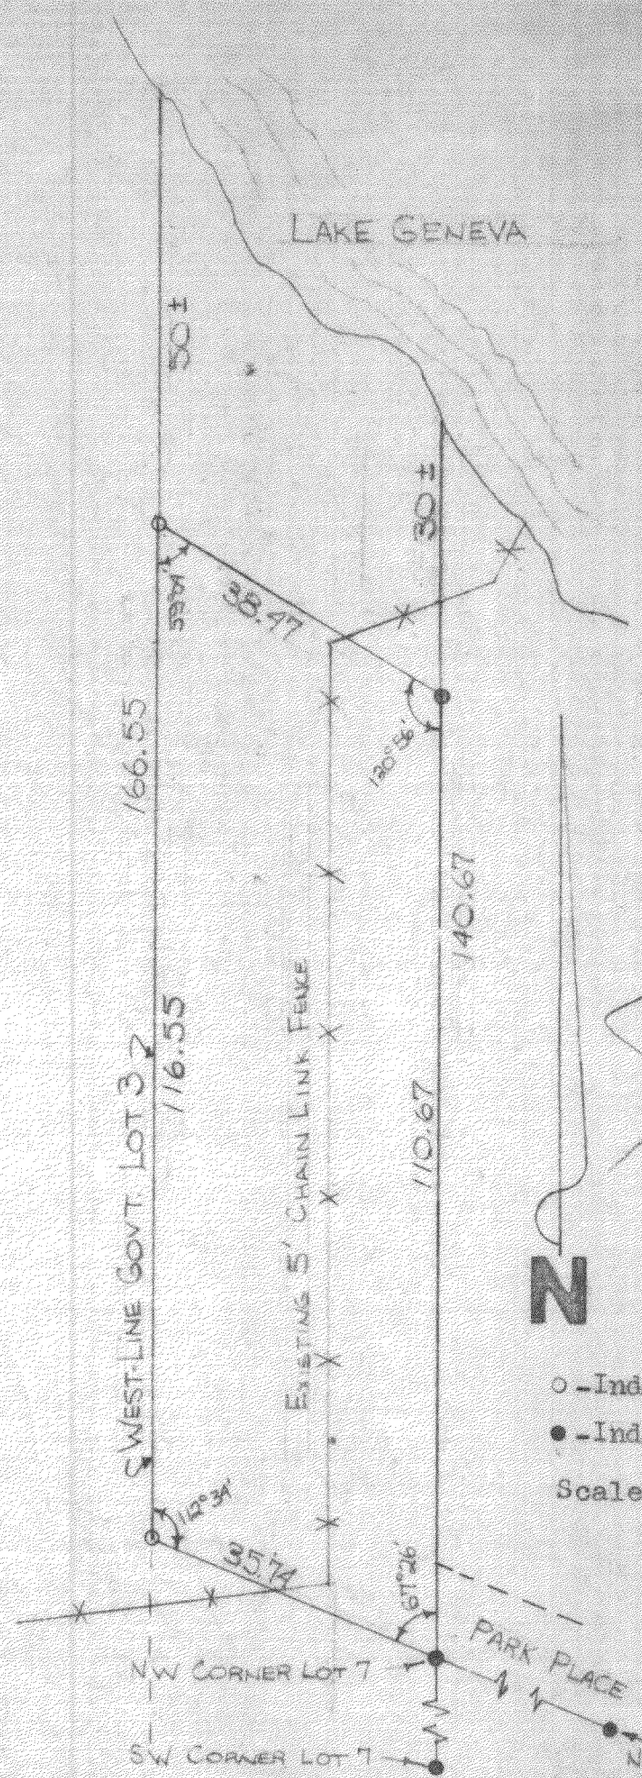

DESCRIPTION:
Beginning at the NW corner of the Park as shown on the plat of Glenwood Springs Subdivision, City of Fontanna, Walworth County, Wisconsin; thence South along the West line of said Park and along the West end of Park Place to the NW corner of Lot 7, Block 17, of said subdivision; thence NW'ly along the North line of said Lot 7 prolonged to the West line of Government Lot 3, Section 14, T1N, R16E. (also the centerline of Geneva Boulevard); thence North along said West line of said Government Lot 3 to the shore of Lake Geneva; thence SE'ly along said shore of said Lake Geneva to the place of beginning.

CERTIFICATE:
I, James F. Biagi, surveyor, do hereby certify that I have surveyed the lands hereon desribed, and further certify that any and all improvements are as hereon shown.

James F. Biagi

May 17, 1971 James F. Biagi R.L.S. 272

WISCONSIN
JAMES F.
BIAGI
DELAVAN, WIS.
LAND SURVEYOR

o-Indicates Iron pipe set

●-Indicates Iron Pipe found.

Scale 1"=20'

5-242B