
PLAT OF SURVEY

OF

UNIT 69 OF ABBEY SPRINGS

A parcel of land located in the South ½ of Section 13, T1N R16E, Village of Fontana-on-Geneva Lake, Walworth County, Wisconsin, described as follows towit:

Beginning at the South-East corner of Unit 68 of Abbey Springs; thence S 62°30'W 177.86 feet; thence S 12°38'E 15.00 feet; thence S 32°58'E 80.00 feet; thence N 55°01'E 160.21 feet; thence N 15°44'W 74.87 feet to the place of beginning , containing 0.3270 acres of land more or less.

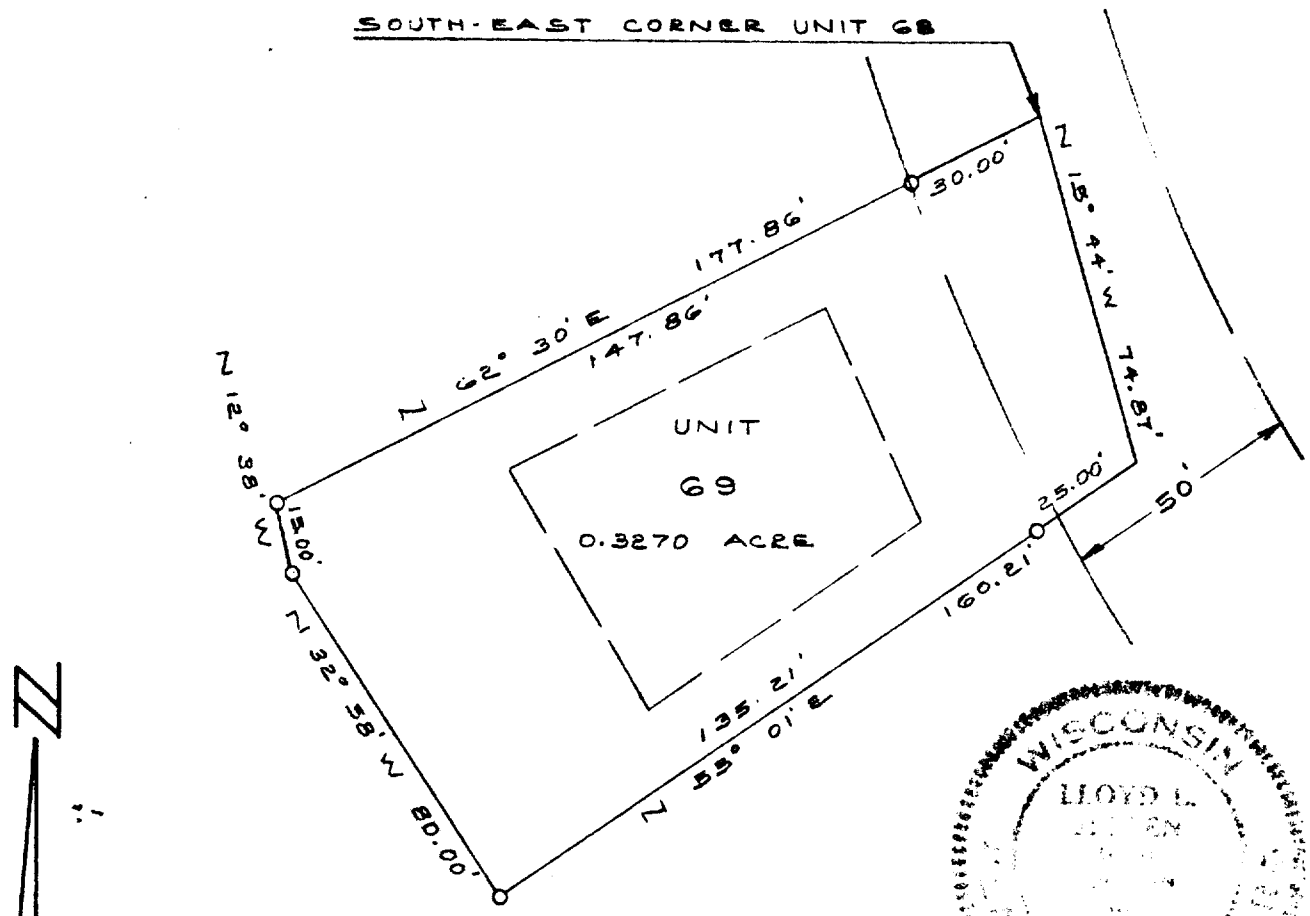

N

1" = 40'

WISCONSIN
LLOYD L. JENSEN
S-211
REGISTERED LAND SURVEYOR

LEGEND

O — Iron Pipe Set

● — Concrete Monument

Scale 1" = 40'

SURVEY AND PLAT BY

JENSEN & JOHNSON, INC.

CIVIL ENGINEERS AND SURVEYORS

Elkhorn, Wisconsin

WE CERTIFY: That we have surveyed the above described property and that the plat shown hereon is an accurate survey and a true representation thereof and correctly shows the exterior boundary lines and all divisions of said property.

Date Dec. 1971

Lloyd L. Jensen

LLOYD L. JENSEN,

Wisconsin Registered Land Surveyor, No. S-211

SCDB3-69

5-459.68

17SH—800—11-68