
PLAT OF SURVEY

OF

UNIT 98 OF ABBEY SPRINGS

A parcel of land located in the South ½ of Section 13, T1N R16E, Village of Fontana-on-Geneva Lake, Walworth County, Wisconsin, described as follows towit:

Beginning at the South-West corner of Unit 97 of Abbey Springs; thence S 87°45'W 82.00 feet; thence N 0°50'W 157.47 feet; thence N 88°10'E 79.00 feet; thence S 01°55'E 156.81 feet to the place of beginning, containing 0.2904 acres of land more or less.

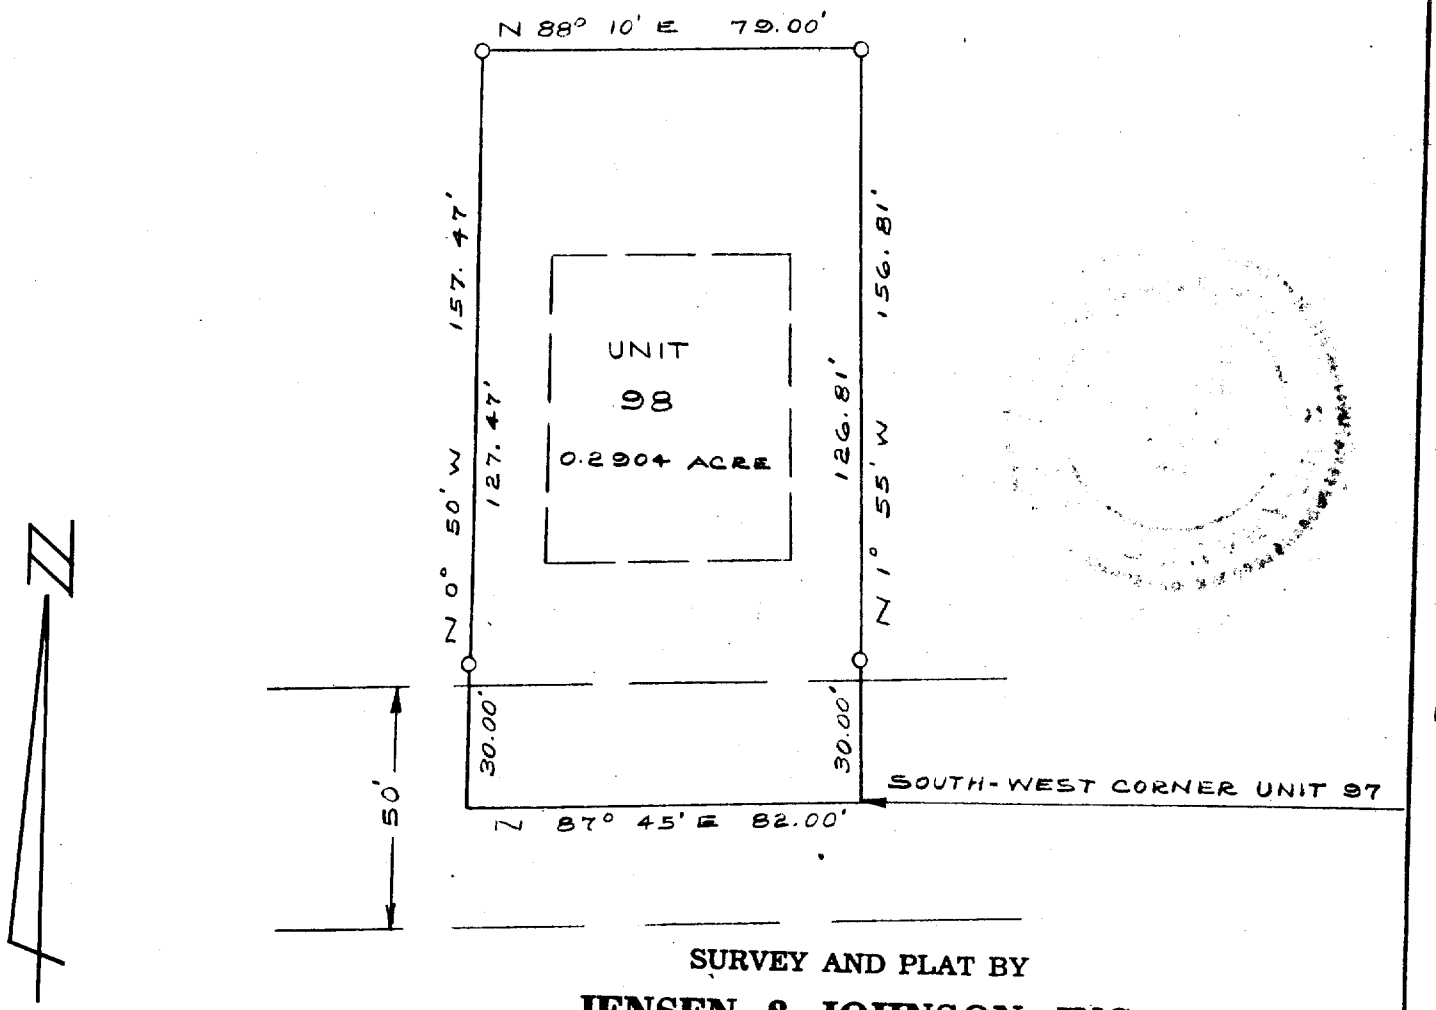

LEGEND

○ — Iron Pipe SET

● — Concrete Monument

Scale 1" = 40'

SURVEY AND PLAT BY

JENSEN & JOHNSON, INC.

CIVIL ENGINEERS AND SURVEYORS

Elkhorn, Wisconsin

WE CERTIFY: That we have surveyed the above described property and that the plat shown hereon is an accurate survey and a true representation thereof and correctly shows the exterior boundary lines and all divisions of said property.

Date DEC 1971

Lloyd L Jensen

LLOYD L. JENSEN,

Wisconsin Registered Land Surveyor, No. S-211

SCDB3-98

5-459.97

176N—500—11-69