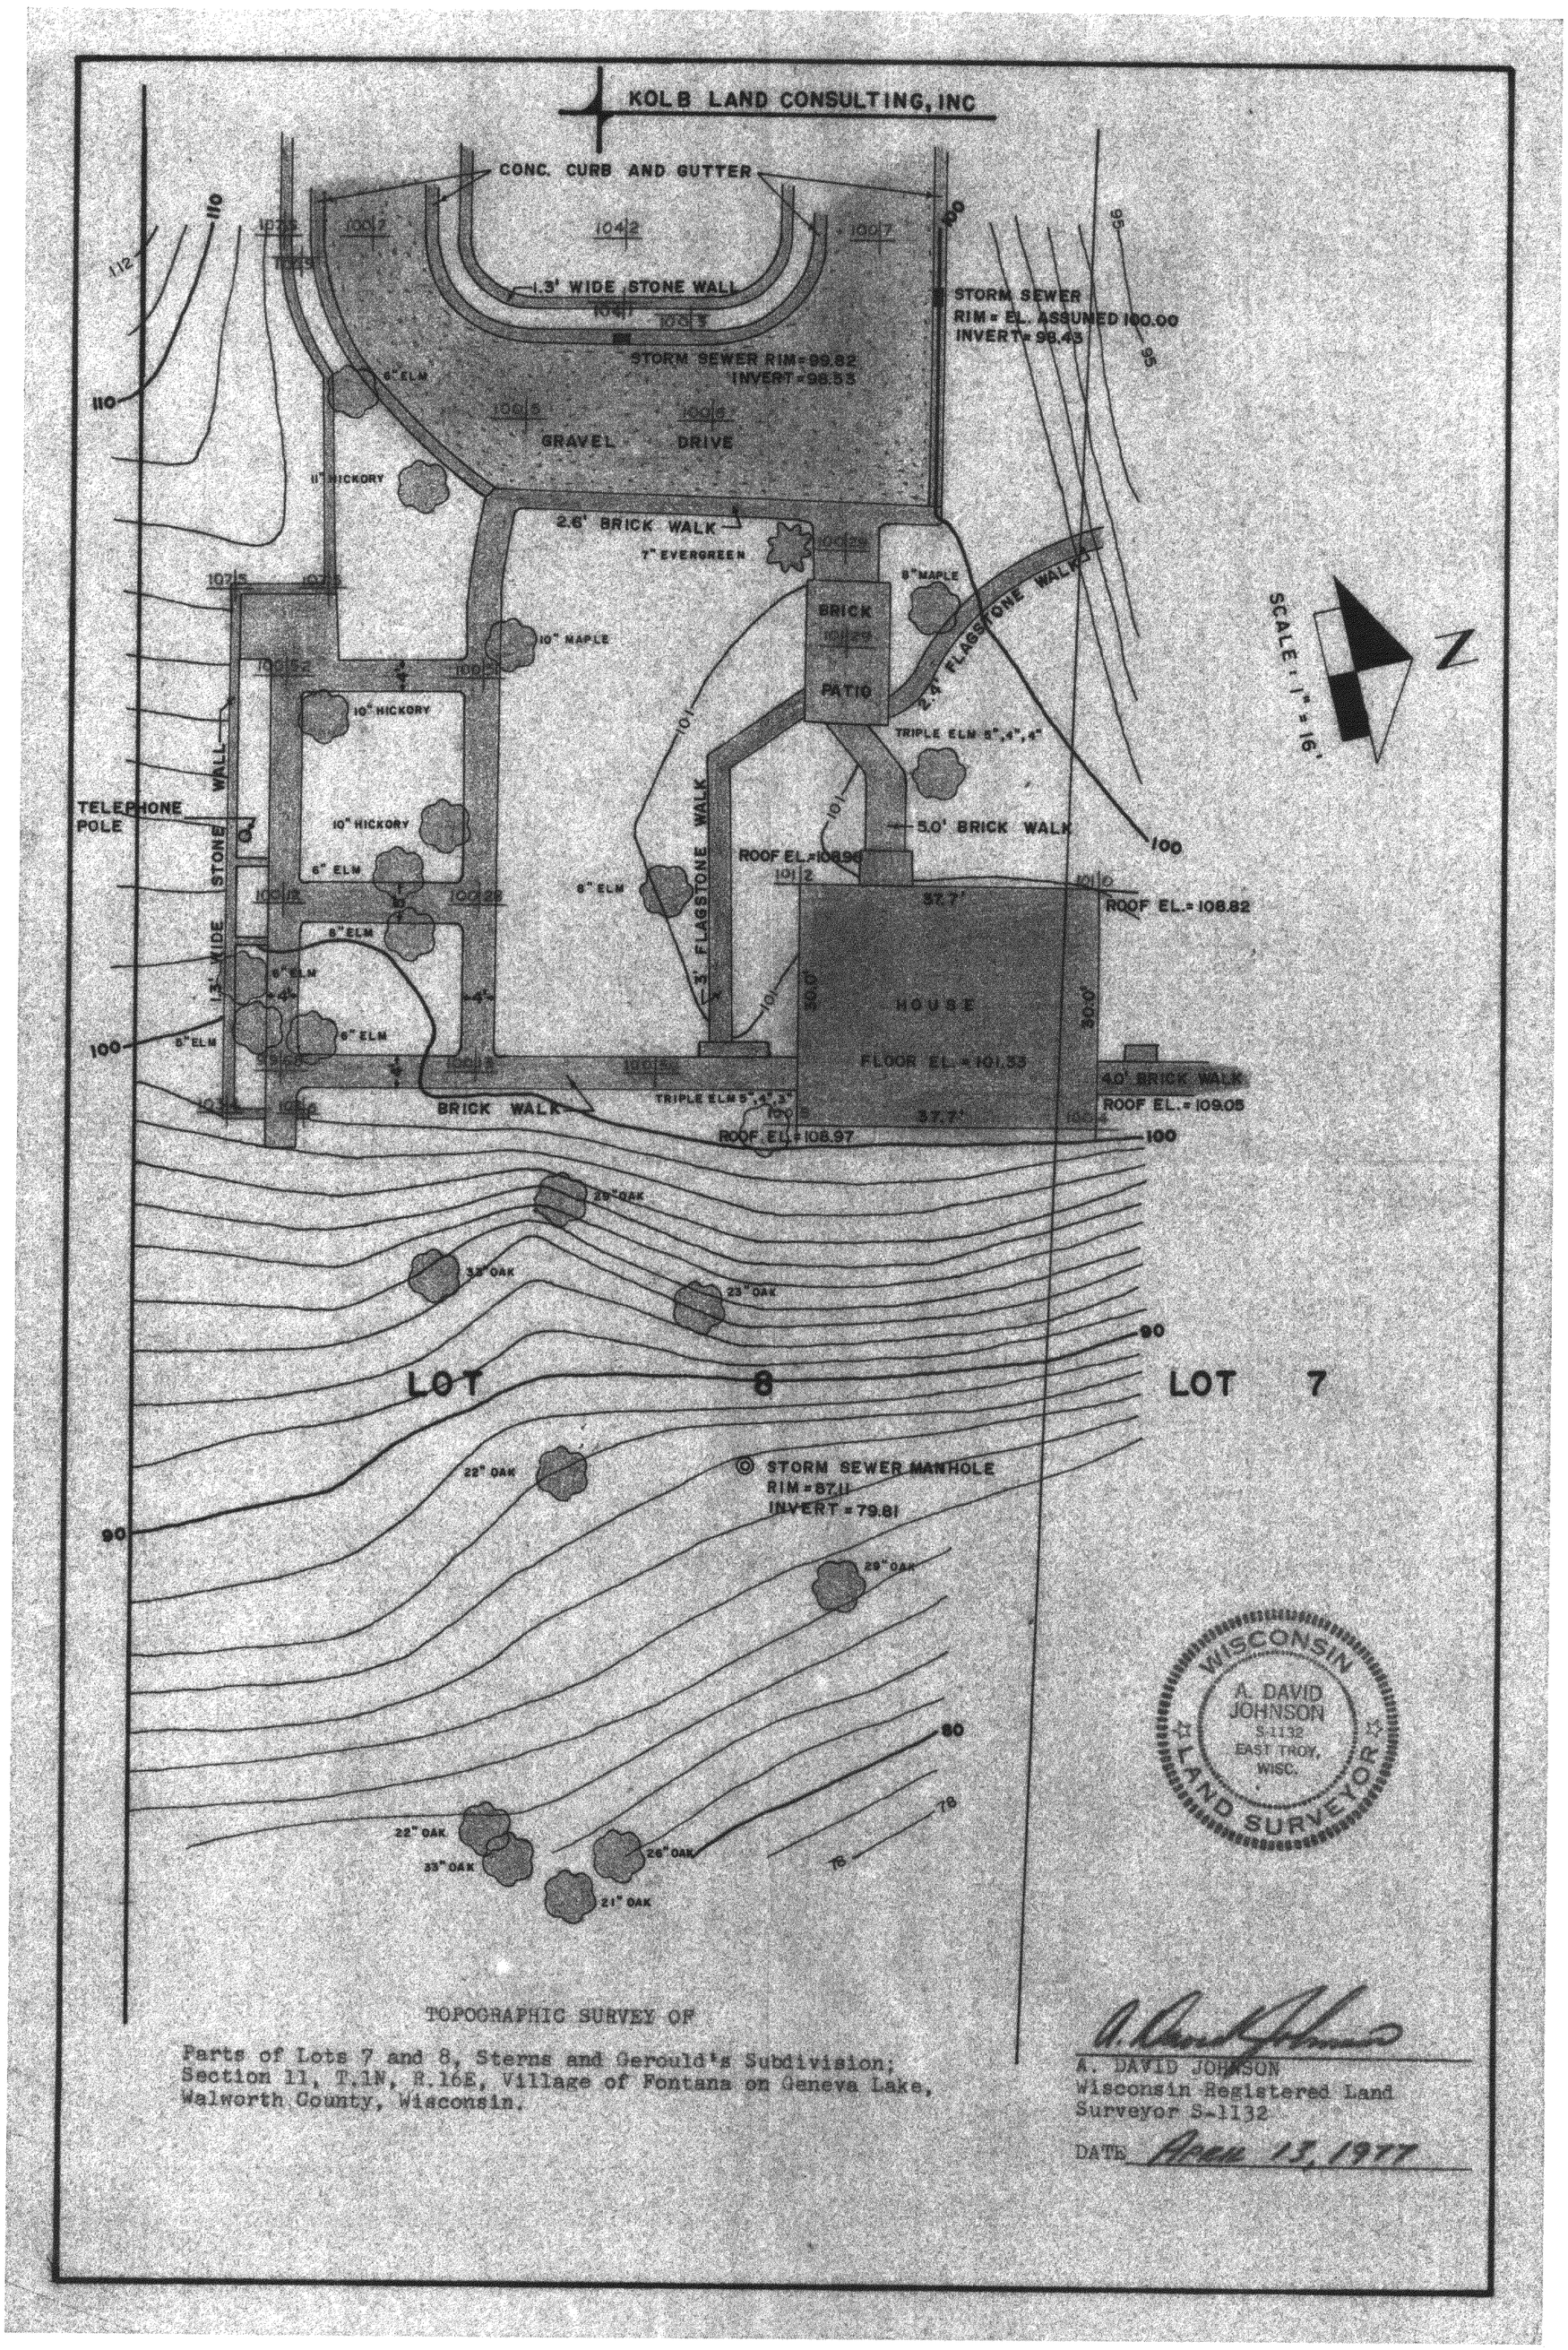

TOPOGRAPHIC SURVEY OF

Parts of Lots 7 and 8, Sterns and Gerould's Subdivision; Section 11, T.1N, R.16E, Village of Fontana on Geneva Lake, Walworth County, Wisconsin.

A. DAVID JOHNSON
Wisconsin Registered Land Surveyor S-1132

DATE April 13, 1977

5-470

SS+G-6A