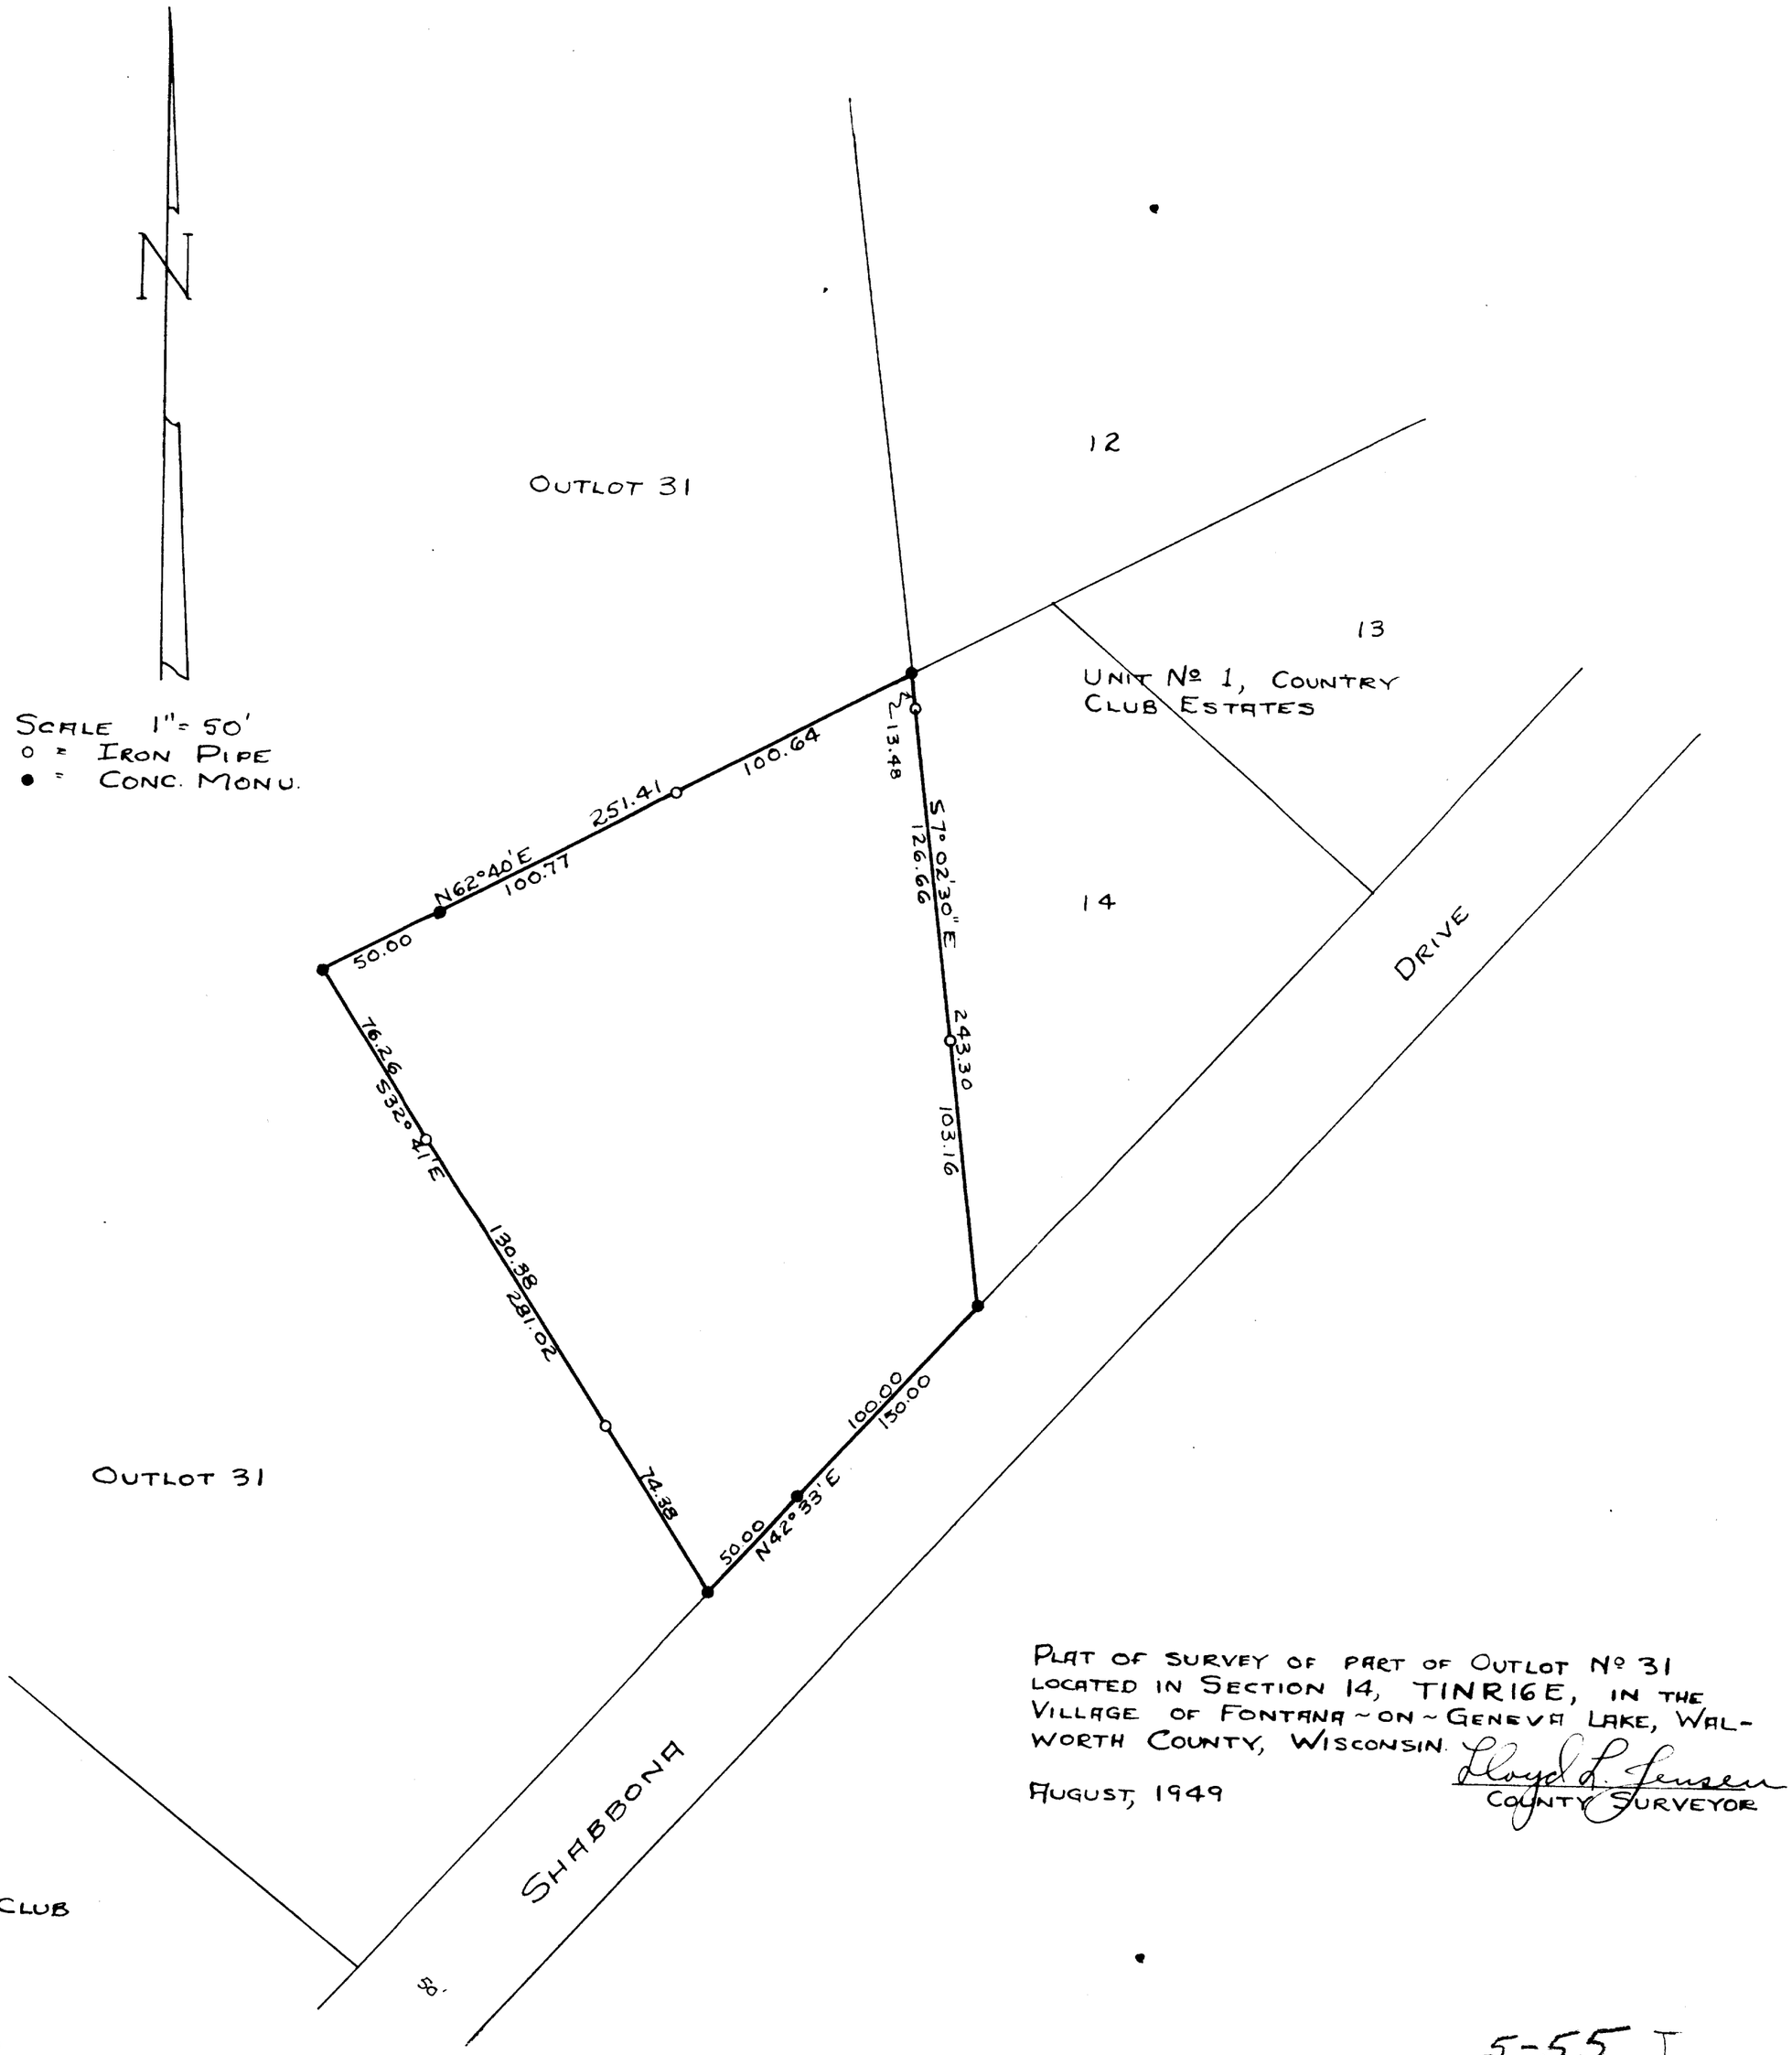


PLAT OF SURVEY OF PART OF OUTLOT Nº 31 LOCATED IN SECTION 14, T1NR16E, IN THE VILLAGE OF FONTANA-ON-GENEVA LAKE, WALWORTH COUNTY, WISCONSIN.

AUGUST, 1949

Lloyd L. Jensen
COUNTY SURVEYOR

STFV-50

5-55 J