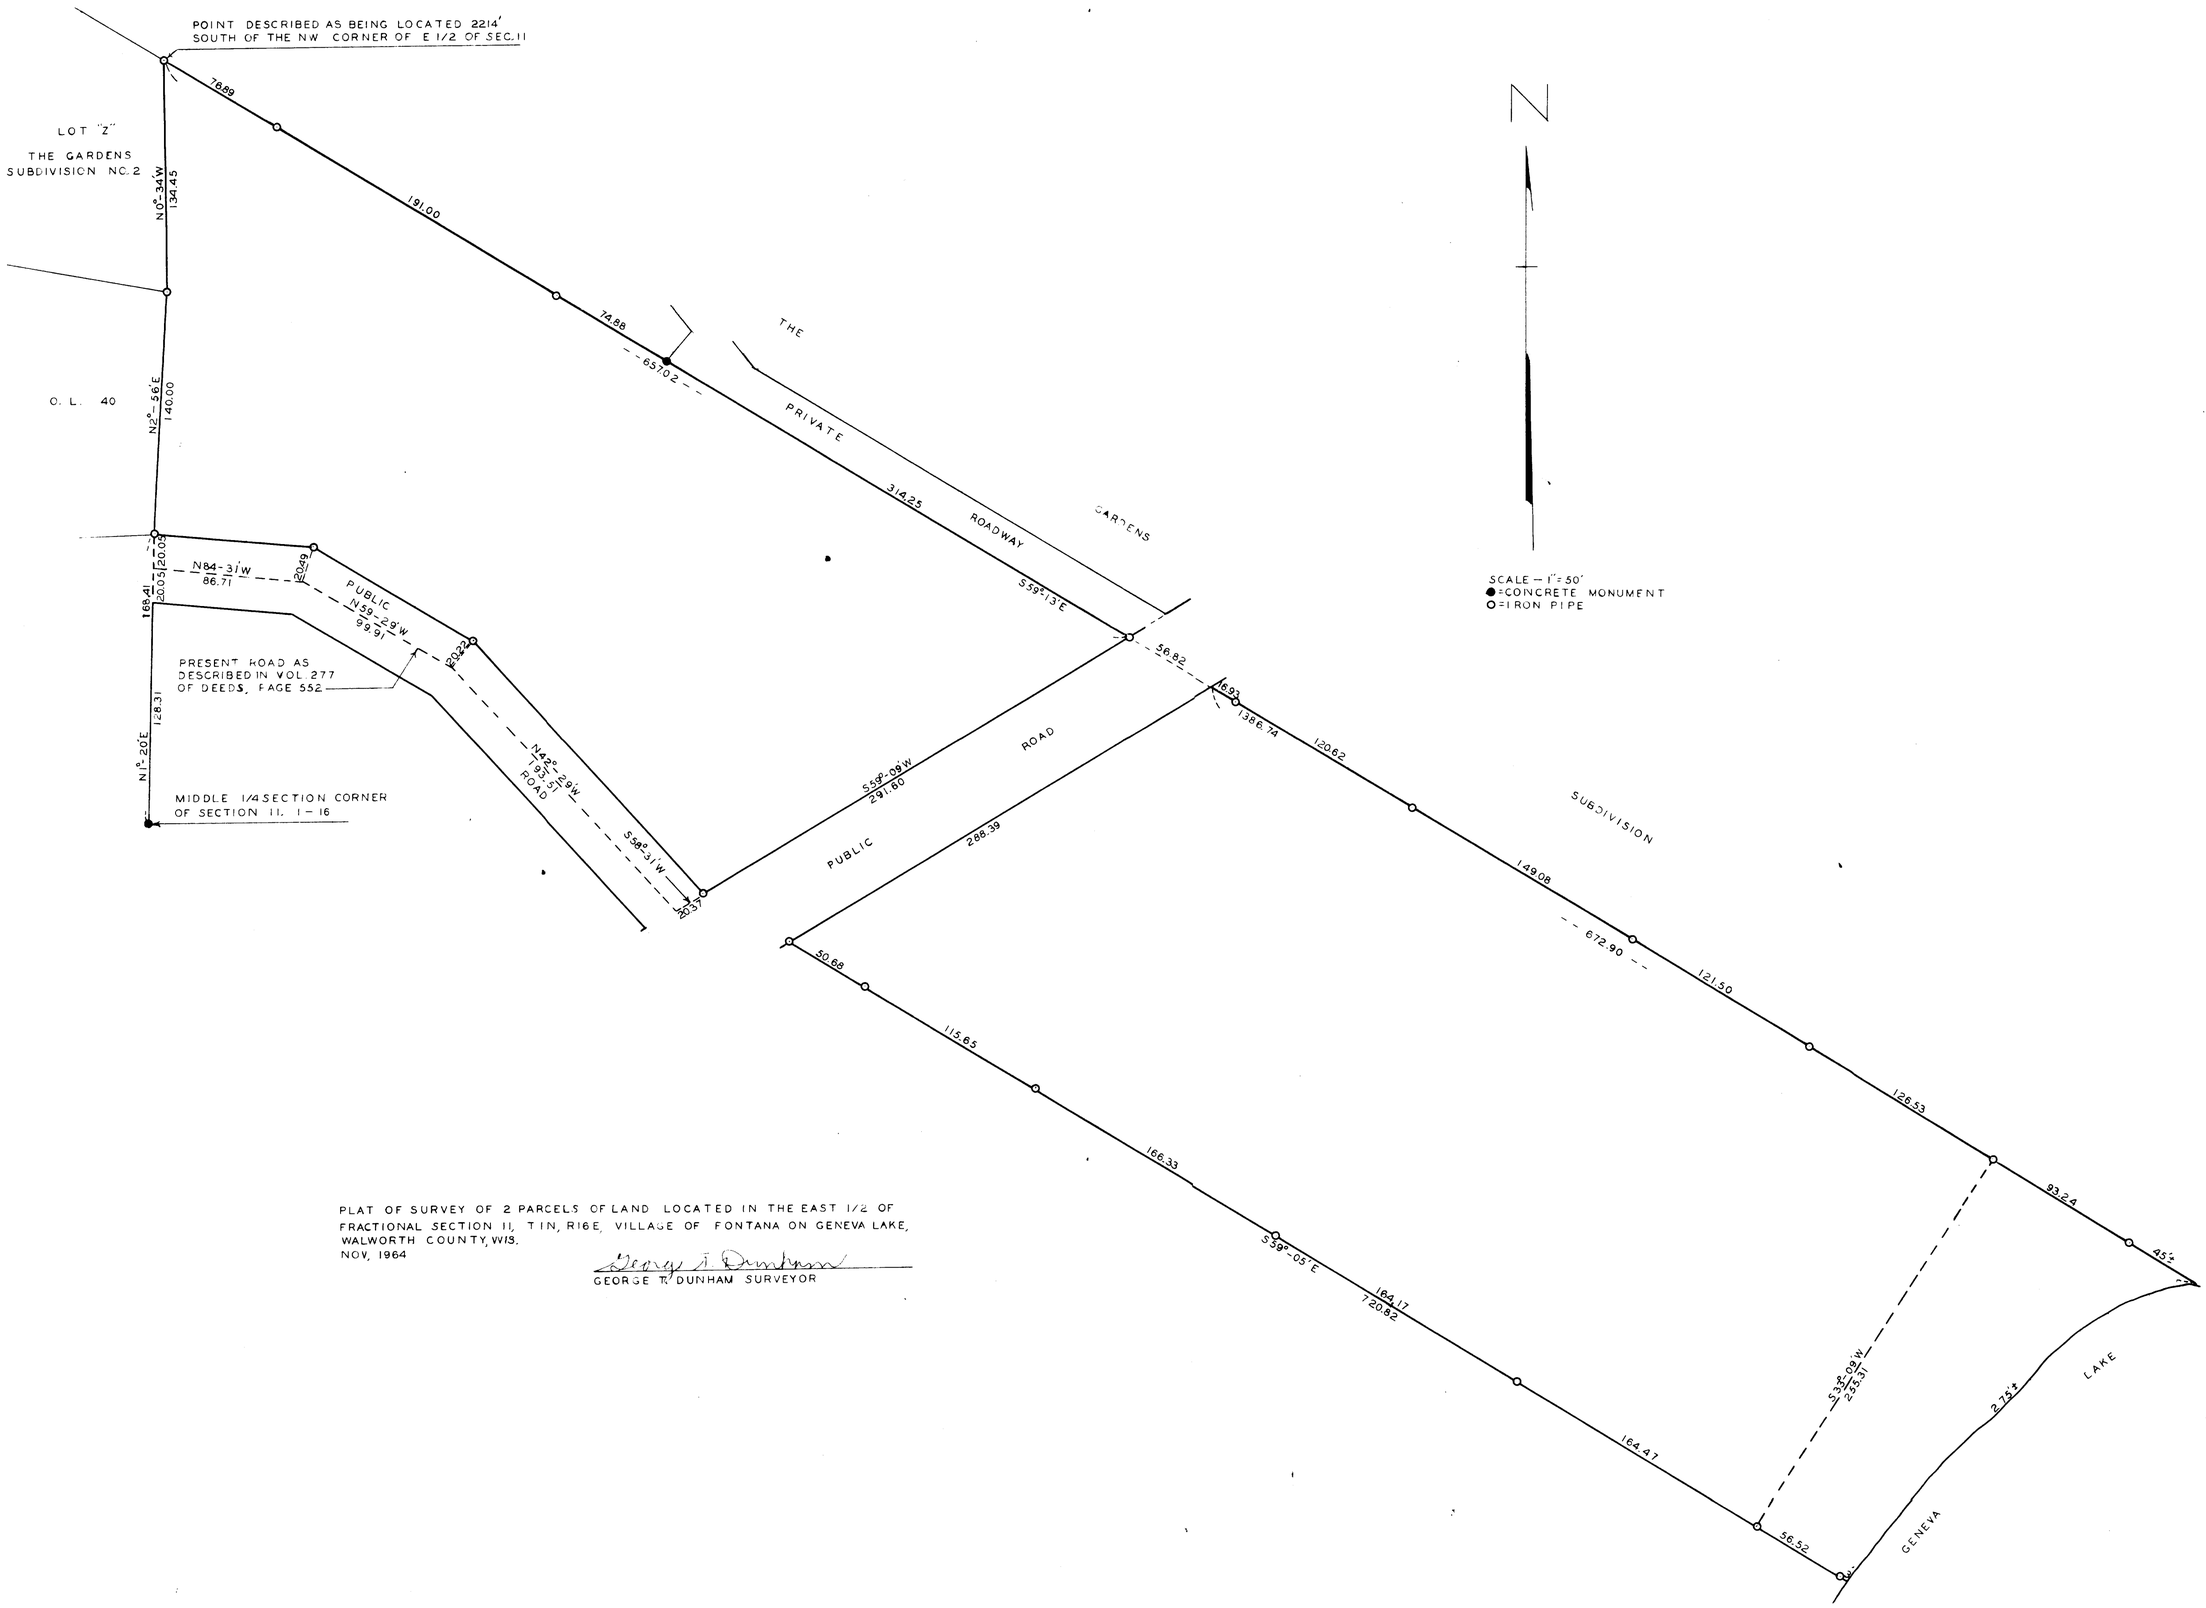


PLAT OF SURVEY OF 2 PARCELS OF LAND LOCATED IN THE EAST 1/2 OF FRACTIONAL SECTION 11, T 1N, R16E, VILLAGE OF FONTANA ON GENEVA LAKE, WALWORTH COUNTY, WIS.
NOV, 1964

George R. Dunham

GEORGE R. DUNHAM SURVEYOR

New L.S. No. 306 + C.S. - 307

5-58L