PLAT OF SURVEY OF UNIT 143 OF HOBBS PRESERVE CONDOMINIUM NUMBER 4

[illegible] THE SW 1/4 OF THE NW 1/4 [illegible] T. 2 N., R. 17 E. AND THE SE 1/4 OF THE NE 1/4 OF SECTION 2 T. N., R. 17 E.

VILLAGE OF FONTANA-ON-LAKE GENEVA WALWORTH COUNTY WIS.

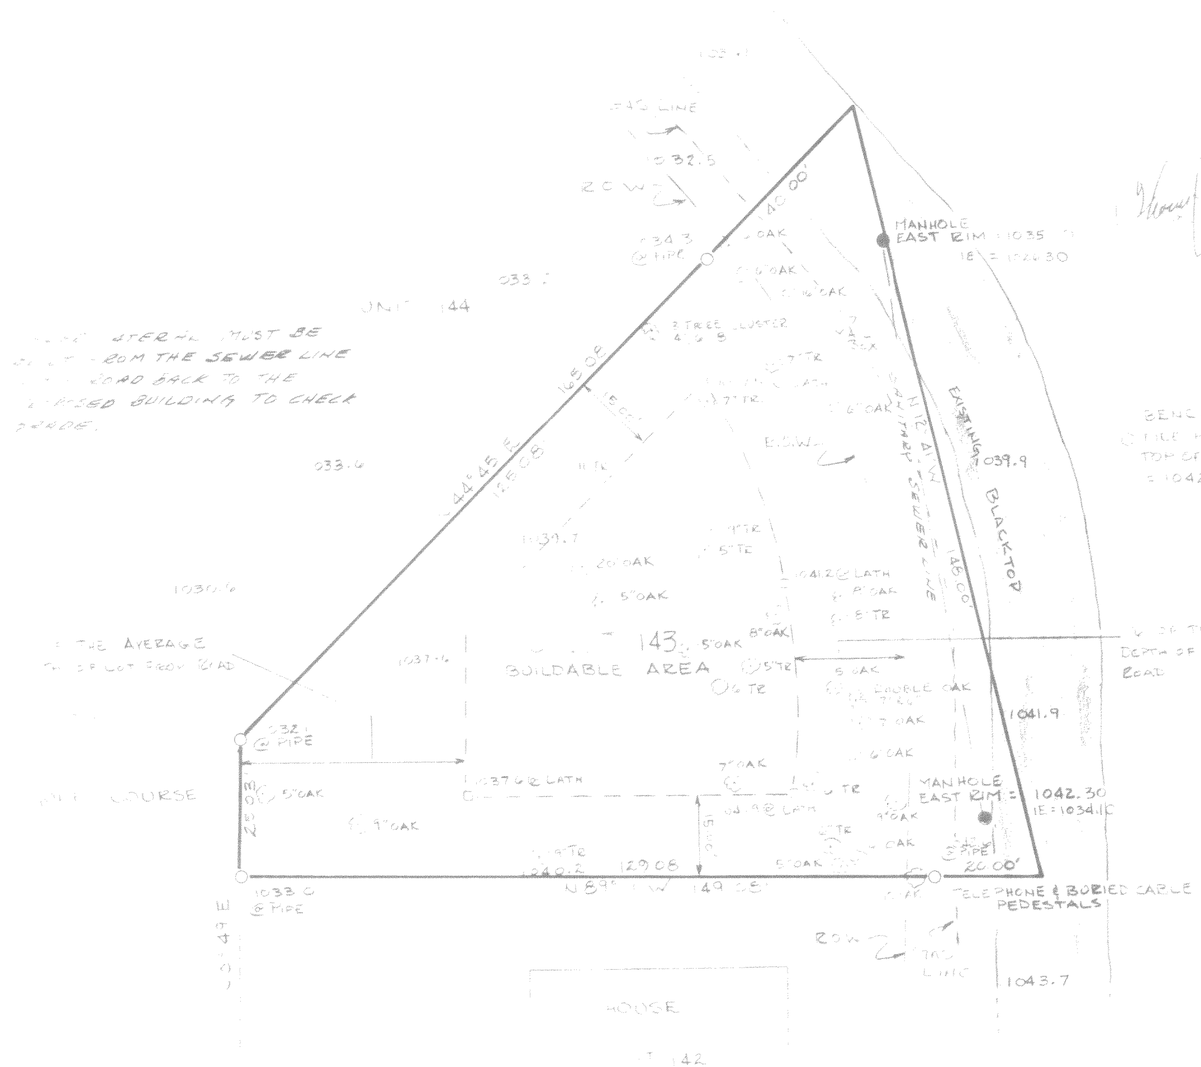

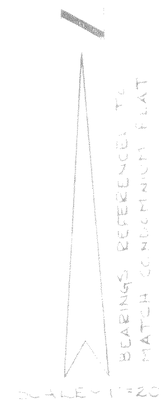

BENCH MARK
FIRE HYDRANT
TOP OF HYDRANT
= 1042.0

LEGEND

- ○ IRON PIPE FOUND
- □ INDICATES OAK LATH PLACED

NOTE: UNLESS OTHERWISE INDICATED THE DECIMAL POINT IS THE PLACE ELEVATION WAS TAKEN

NOTE: ONLY TREES 4" IN DIAMETER OR LARGER WERE LOCATED

JENSEN SURVEYING & MAPPING S.C.
P.O. BOX 322
ELKHORN, WIS. 53121
(414) 723-3434

SURVEYED BY: THOMAS P.A. JENSEN R.L.S. #1084
SURVEYED FOR: DON McMASTERS
[illegible] ST
LIBERTYVILLE, ILL. 60048

HEREBY CERTIFY THAT I HAVE SURVEYED THE ABOVE DESCRIBED PROPERTY THAT THE PLAT SHOWN HEREON IS AN ACCURATE SURVEY, A TRUE REPRESENTATION THEREOF, CORRECTLY SHOWS THE EXTERIOR BOUNDARY LINES ON SAID PROPERTY AND THE CORRECT MEASUREMENTS THEREOF.

MAPPING DATE: MARCH [illegible], 1983

1983 011