
DUNHAM SURVEYING, S.C.

SURVEYING & SUBDIVIDING
DELAVAN, WISCONSIN 53115

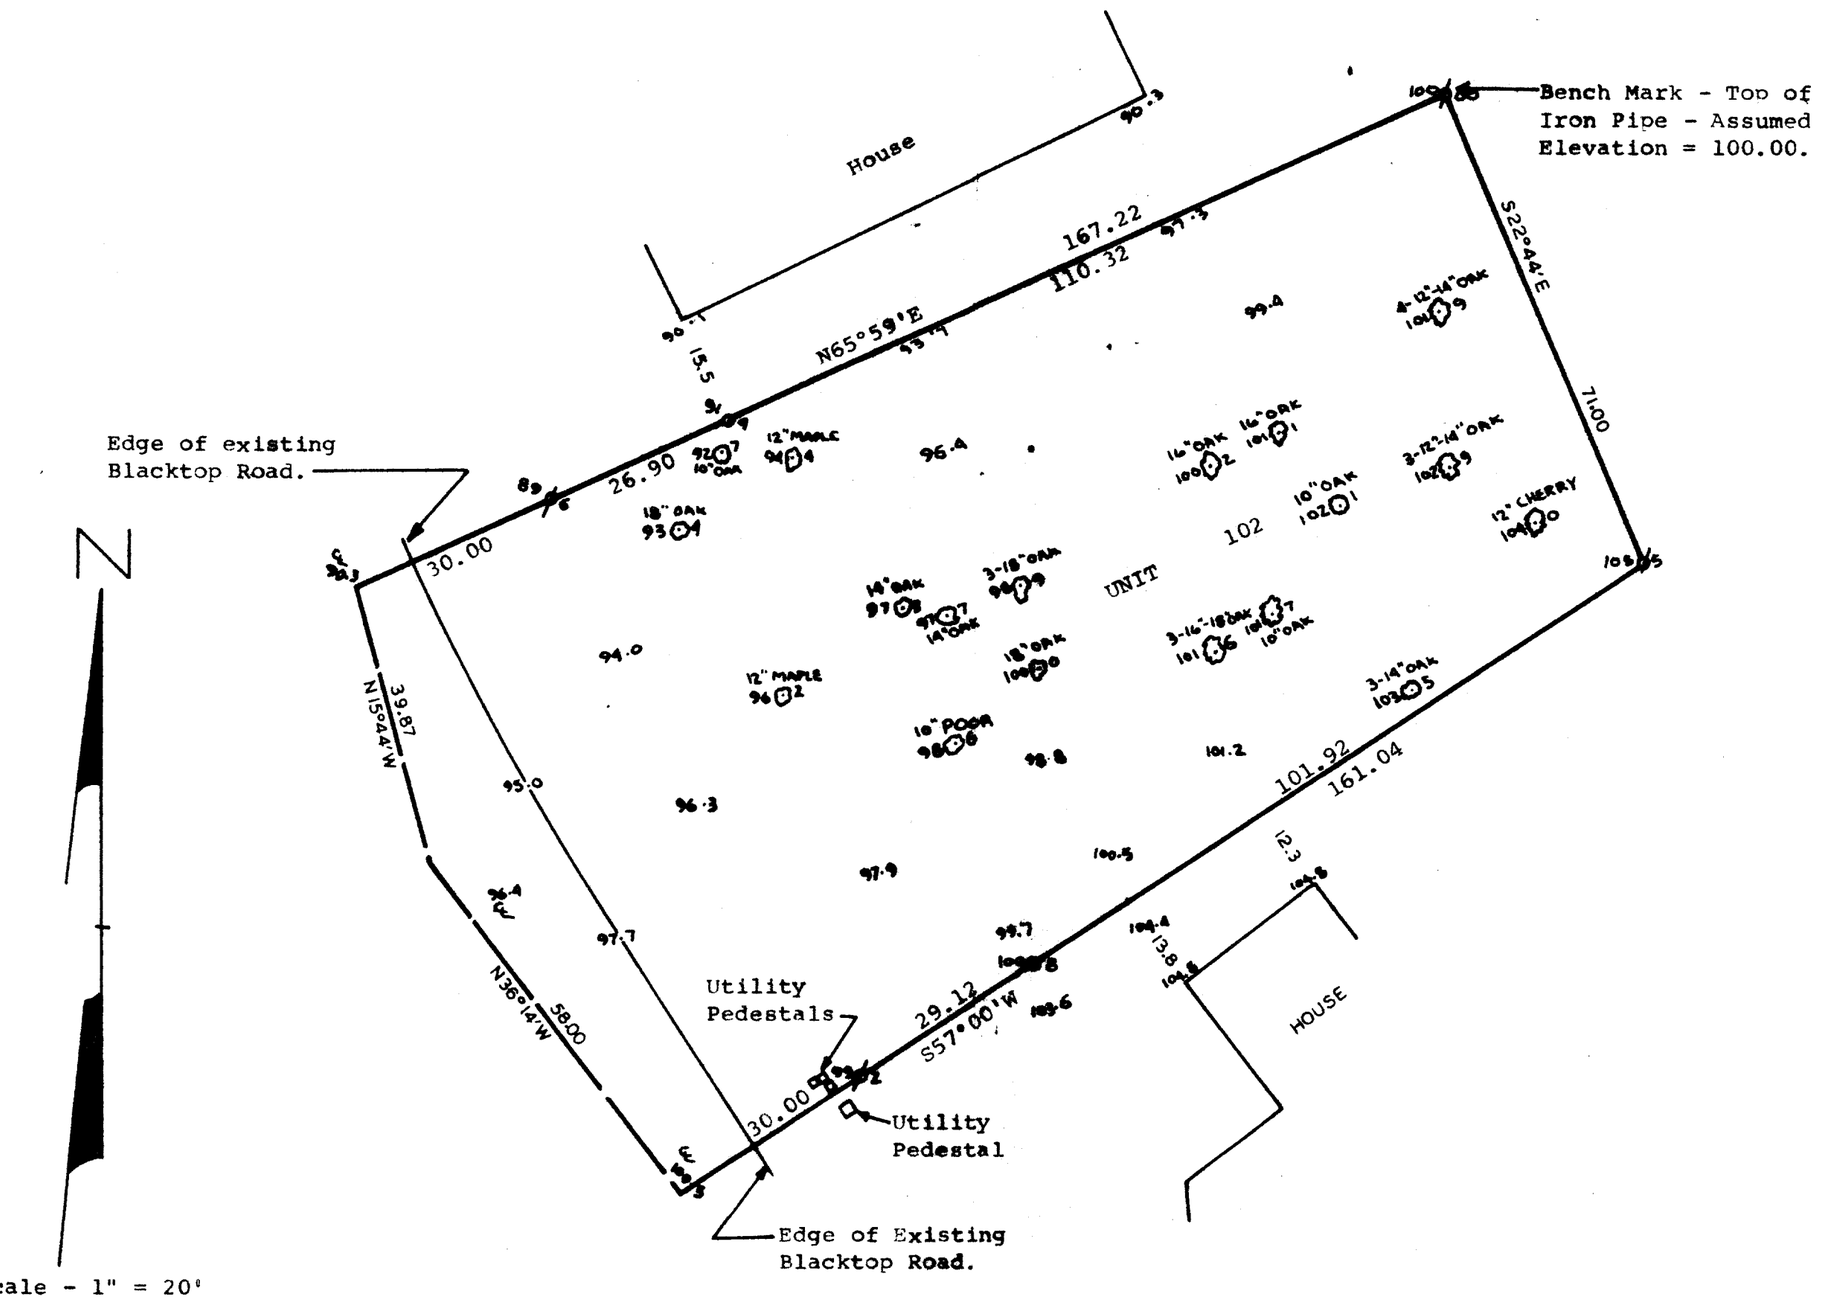

Scale - 1" = 20'
ø = Iron Pipe Found
o = Iron Pipe Set

Bearings are those of Record.
Property owned by: Dr. Kent Armbruster
102 S. Andrews Trail
Fontana, Wis. 53125
Soil Types: Miami Silt Loam or St. Charles Silt Loam.

STATE OF WISCONSIN)
COUNTY OF WALWORTH) SS

I, George T. Dunham, Surveyor, certify that I have surveyed the property described as follows,

Unit 102 in Abbey Springs Condominium III, a Condominium existing under and by virtue of the Unit Ownership Act of the State of Wisconsin and recorded by Declaration as such Condominium in the Office of the Register of Deeds in Walworth County, Wisconsin on December 29, 1971 as Document #644923 in Volume 61 of Records on Page 757 and subject to any amendments and addendums thereto.
Said Condominium being located in the South ½ of Section 13, T1N, R16E, Village of Fontana-on-Geneva Lake, Walworth County, Wisconsin.

and that the above map is a true representation thereof and shows the size and location of the property, its exterior boundaries, the location of all visible structures and dimensions of all principal buildings thereon, boundary fences, apparent easements, roadways and visible encroachments, if any.
This survey is made for the use of the present owners of the property, and also those who purchase, mortgage, or guarantee the title thereto within one (1) year from date hereof.
March 10, 1982.

George T. Dunham, Surveyor

WISCONSIN
GEORGE T. DUNHAM
DELAVAN, WIS.
LAND SURVEYOR

K & E 10-9155

Unit 102 Abbey Springs Condom. #3

5-603-D